F.A.I. RTE.	SECTION	COUNTY	TOTAL SHEETS	SHEET NO.
55	*	WILL	608	122
STA.		TO STA.		
FED. ROAD DIST. NO. 1	ILLINOIS	FED. AID PROJECT		
* (26, 26HB-1&114) R-2		CONTRACT NO. 60363		

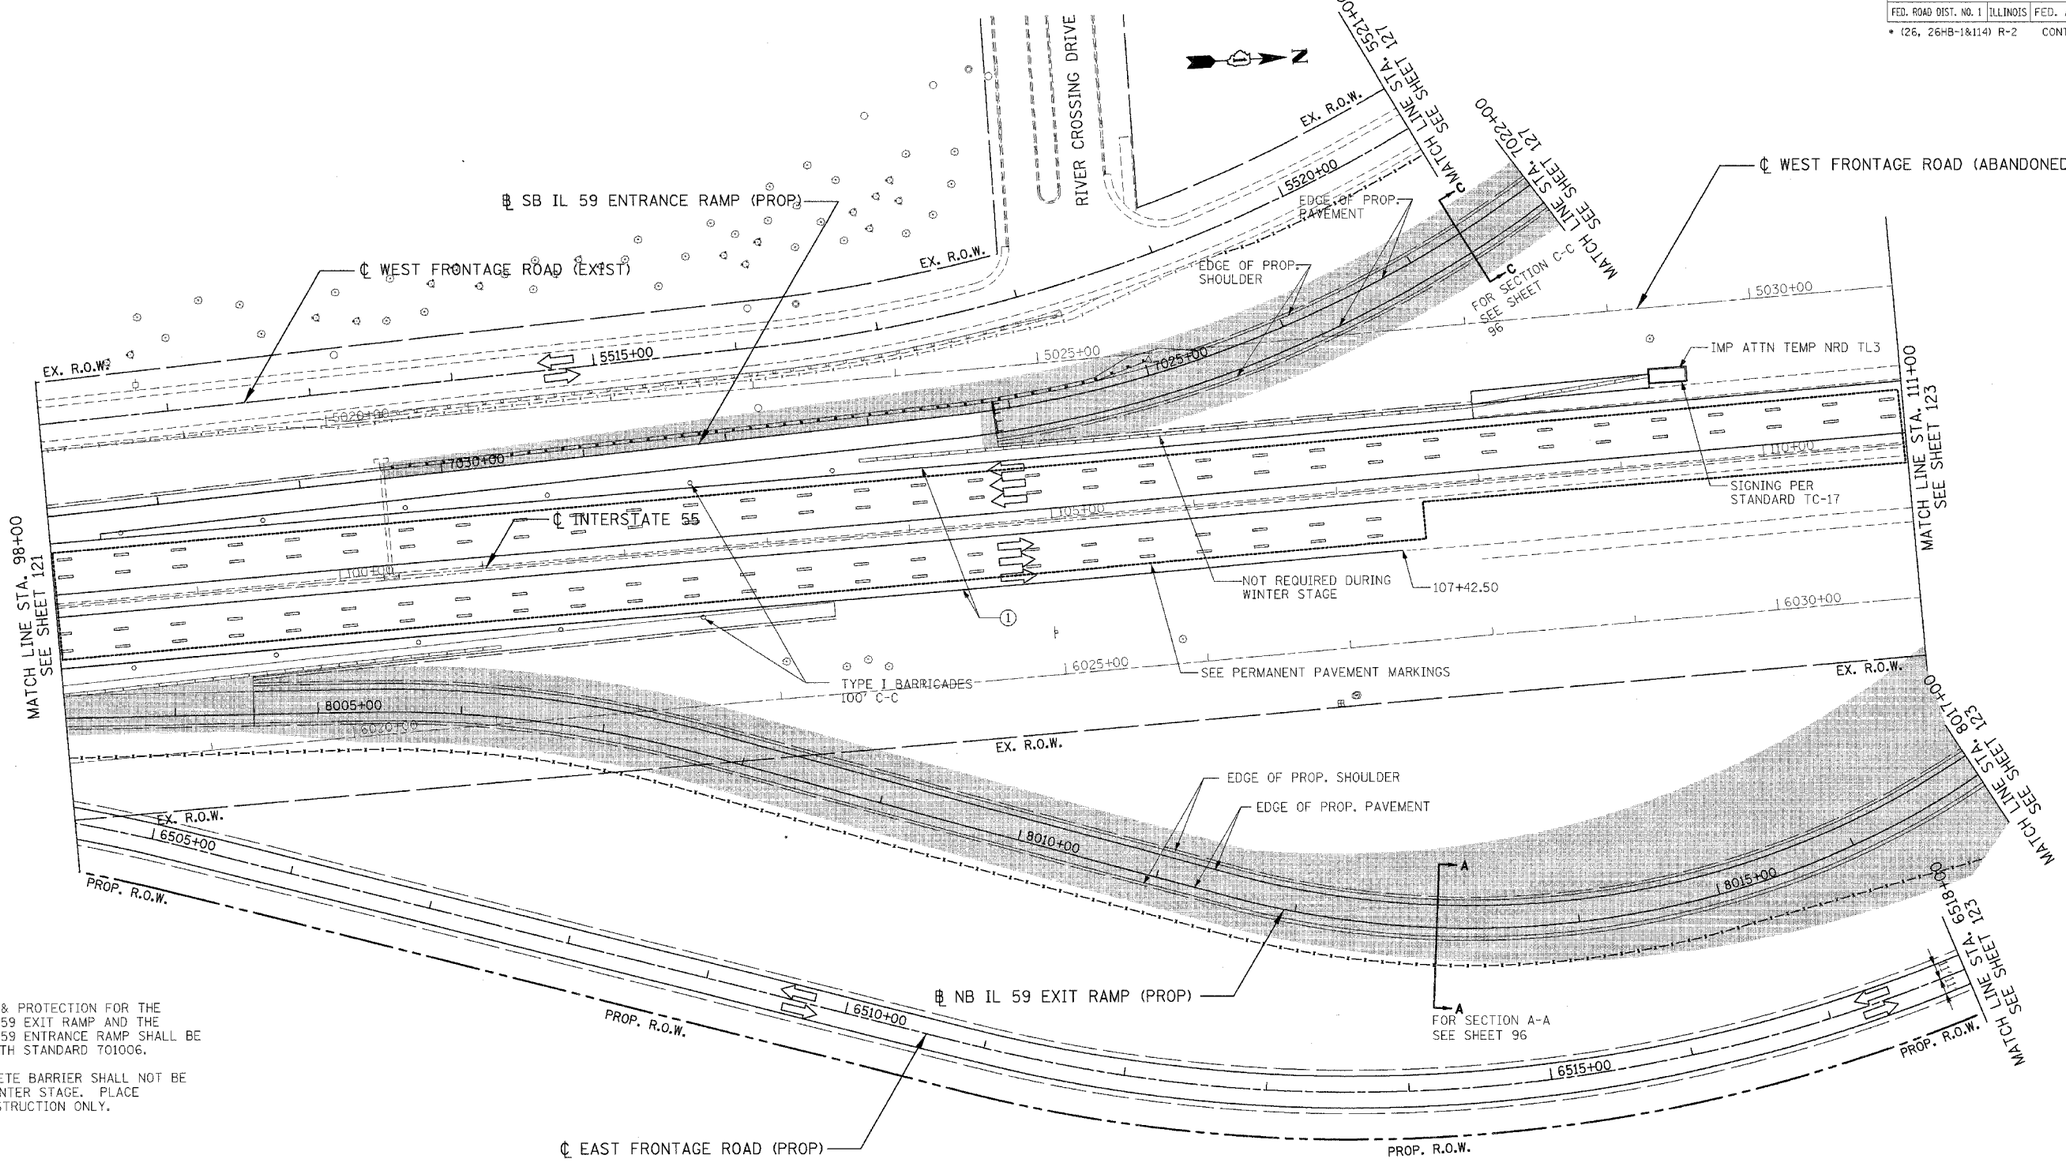

NOTES :

1. TRAFFIC CONTROL & PROTECTION FOR THE PROPOSED N.B. IL 59 EXIT RAMP AND THE PROPOSED S.B. IL 59 ENTRANCE RAMP SHALL BE IN ACCORDANCE WITH STANDARD 701006.
2. TEMPORARY CONCRETE BARRIER SHALL NOT BE PLACED DURING WINTER STAGE. PLACE DURING RAMP CONSTRUCTION ONLY.

LEGEND

- WORK ZONE
- TEMPORARY PAVEMENT
- TEMP. PVMT - PREVIOUS STAGE
- CLASS D PATCHES (TYPE AND THICKNESS SPECIFIED AT EACH PATCH LOCATION)
- PAVEMENT REMOVAL
- PAVED SHOULDER REMOVAL (INCL. GORES)
- TRAFFIC FLOW
- ARROW BOARD
- VERTICAL PANELS
- BARRICADE, TYPE III
- PROP. TRAFFIC SIGN
- BARRICADES, TYPE II W/ FLASHING LIGHTS
- PLASTIC TYPE II BARRICADES OR DRUMS W/ STEADY BURN LIGHT
- TEMPORARY CONCRETE BARRIER

LEGEND

1. EPOXY PAVEMENT MARKING - LINE 4" (WHITE)
2. TEMPORARY PAVEMENT MARKING - 4" (WHITE)
3. TEMPORARY PAVEMENT MARKING - 4" (YELLOW)
5A. TEMPORARY PAVEMENT MARKING - 4" (YELLOW),10' DASH-30'SKIP
4. EPOXY PAVEMENT MARKING - LINE 4" (YELLOW)
5. TEMPORARY PAVEMENT MARKING - 8" (WHITE)
6. TEMPORARY PAVEMENT MARKING - 12" (WHITE)
7. EPOXY PAVEMENT MARKING - LINE 5" (WHITE) 10' DASH-30' SKIP
8. TEMPORARY PAVEMENT MARKING - 24" (WHITE)
9. PAVEMENT MARKING TAPE, TYPE III - LETTERS AND SYMBOLS
10. PAVEMENT MARKING TAPE, TYPE III - 4" (WHITE)
11. PAVEMENT MARKING TAPE, TYPE III - 4" (YELLOW)
11A. PAVEMENT MARKING TAPE, TYPE III - 4" (YELLOW), 10' DASH-30' SKIP
12. PAVEMENT MARKING TAPE, TYPE III - 6" (WHITE)
13. PAVEMENT MARKING TAPE, TYPE III - 8" (WHITE)
14. PAVEMENT MARKING TAPE, TYPE III - 12" (WHITE)
15. PAVEMENT MARKING TAPE, TYPE III - 12" (YELLOW)
16. PAVEMENT MARKING TAPE, TYPE III - 24" (WHITE)
17. PAVEMENT MARKING TAPE, TYPE III - 5" (WHITE), 10' DASH-30' SKIP

NOTE:
I-55 PAVEMENT MARKINGS SHOWN ON STAGE 2 PLANS SHALL BE INSTALLED PRIOR TO WINTER STAGE.

MOT35

REVISIONS	
NAME	DATE

ILLINOIS DEPARTMENT OF TRANSPORTATION
FAI 55 AT FAP 338 ILLINOIS ROUTE 59
SECTION: (26, 26HB-1&114) R-2

MAINTENANCE OF TRAFFIC STAGE 2A STA. 98+00 TO STA. 111+00

SCALE: 1" = 50' DRAWN BY: JB
DATE: 03/14/08 CHECKED BY: ACL

TENG

TENG & ASSOCIATES, INC.
ENGINEERS&ARCHITECTS&PLANNERS
350 N. MICHIGAN AVE. CHICAGO, IL 60601
TELEPHONE 312-616-1620

...\ALTDGN\60363.DGN, ...\SURVOT01A.DGN, ...\EXHVAR1.DGN, ...\SURVOR19V.DGN, ...\TPVOORCP.DGN, ...\ROWOORGN.DGN, ...\ROWOORGNLD.DGN, ...\ROWOORGOLD.DGN, ...\ROWOORGOLD.DGN, ...\MOTOOVOS.DGN, ...\MOTOORWR2.DGN, ...\MOTOORWE.DGN, ...\EPCOORPM.DGN, ...\MOTOOSIL.DGN,
4-03-2008 9:48:0 T:\DOCUMENT\19327996.CIVIL\DGN\MOT35.DGN
1 2 
LEAC