F.A.I. RTE.	SECTION	COUNTY	TOTAL SHEETS	SHEET NO.
55	*	WILL	608	125
STA.		TO STA.		
FED. ROAD DIST. NO. 1	ILLINOIS	FED. AID PROJECT		

* (26, 26HB-1&114) R-2 CONTRACT NO. 60363

NOTES ;

1. THE STRIPING AND BARRICADING FOR CONNECTING EXISTING N.B. IL RTE 59 EXIT RAMP TO EXISTING IL 59 SHALL BE IN ACCORDANCE WITH STANDARD 701411, APPLICATION 1 (MODIFIED).
2. REMOVE ANY EXISTING CONFLICTING PAVEMENT MARKING.
3. TRAFFIC CONTROL AND PROTECTION FOR THE PROPOSED S.B. IL 59 SHALL BE IN ACCORDANCE WITH STANDARD 701331.

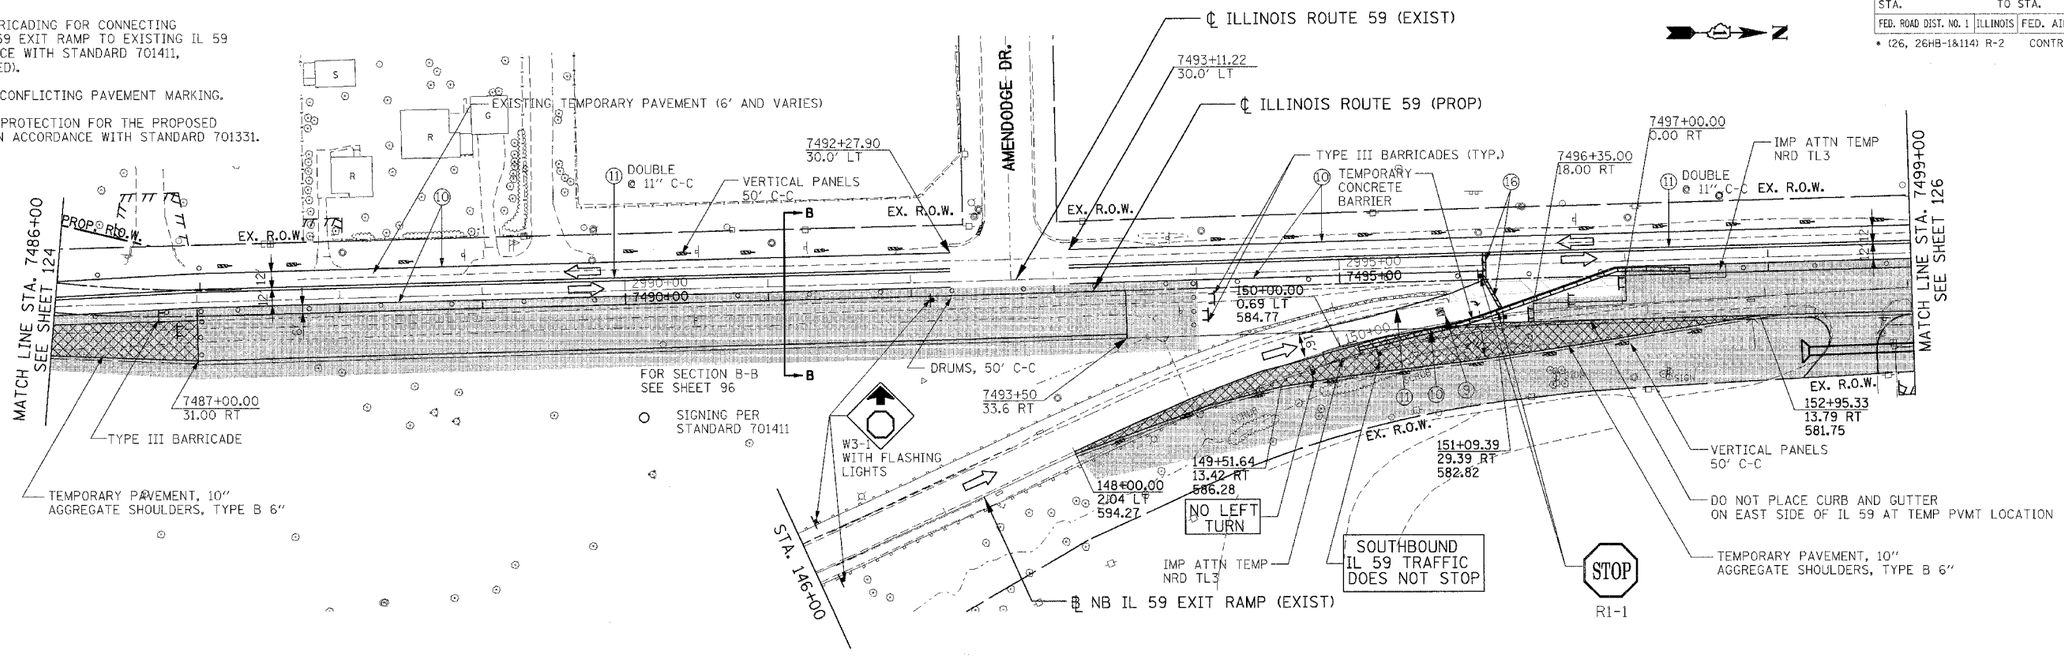

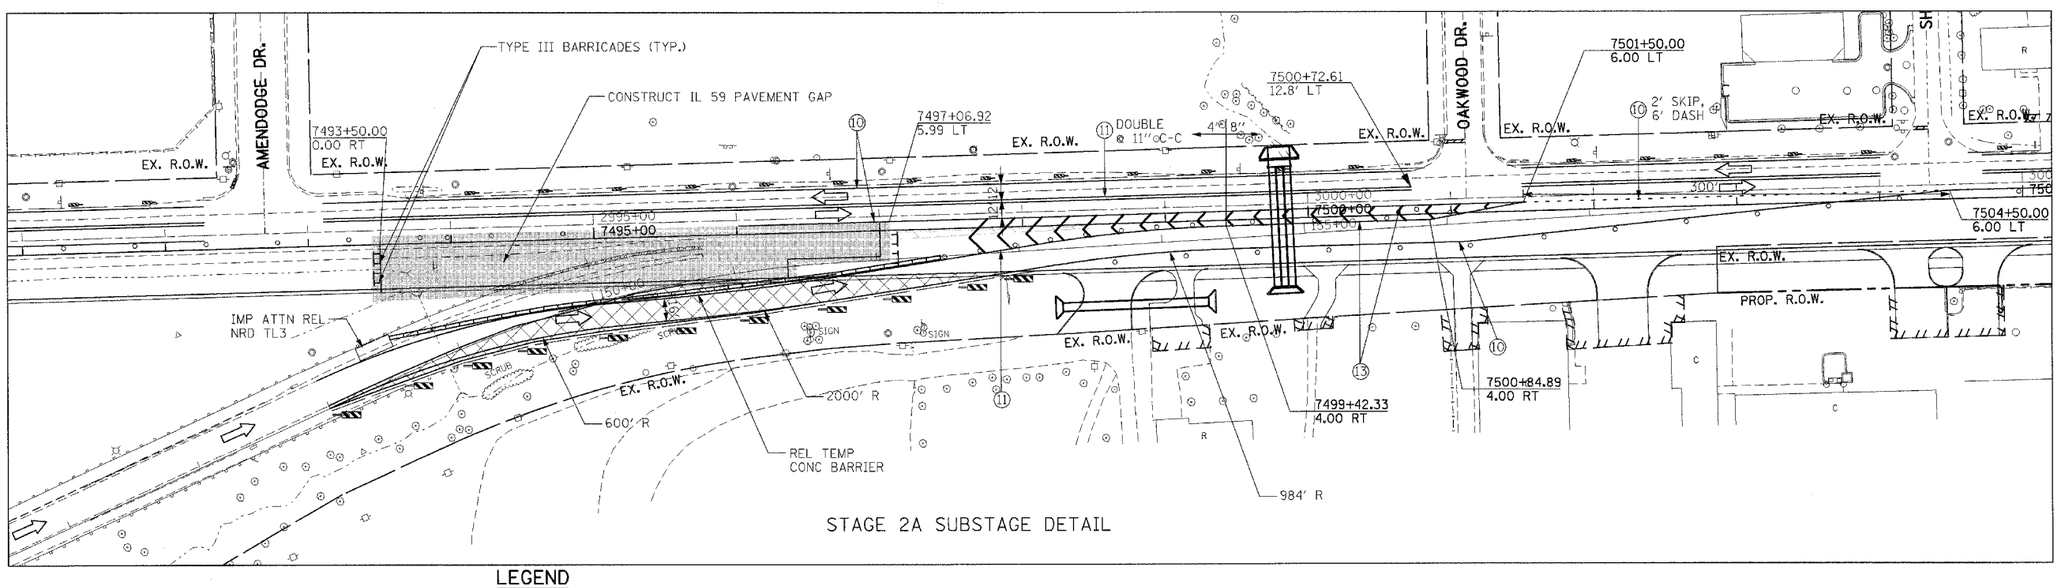

STAGE 2A SUBSTAGE DETAIL

LEGEND

- WORK ZONE
- TEMPORARY PAVEMENT
- TEMP. PVMT - PREVIOUS STAGE
- CLASS D PATCHES (TYPE AND THICKNESS SPECIFIED AT EACH PATCH LOCATION)
- PAVEMENT REMOVAL
- PAVED SHOULDER REMOVAL (INCL. GORES)
- TRAFFIC FLOW
- ARROW BOARD
- VERTICAL PANELS
- BARRICADE, TYPE III
- PROP. TRAFFIC SIGN
- BARRICADES, TYPE II W/ FLASHING LIGHTS
- PLASTIC TYPE II BARRICADES OR DRUMS W/ STEADY BURN LIGHT
- TEMPORARY CONCRETE BARRIER

LEGEND

1. EPOXY PAVEMENT MARKING - LINE 4" (WHITE)
2. TEMPORARY PAVEMENT MARKING - 4" (WHITE)
3. TEMPORARY PAVEMENT MARKING - 4" (YELLOW)
3A. TEMPORARY PAVEMENT MARKING - 4" (YELLOW),10' DASH-30'SKIP
4. EPOXY PAVEMENT MARKING - LINE 4" (YELLOW)
5. TEMPORARY PAVEMENT MARKING - 8" (WHITE)
6. TEMPORARY PAVEMENT MARKING - 12" (WHITE)
7. EPOXY PAVEMENT MARKING - LINE 5" (WHITE) 10' DASH-30' SKIP
8. TEMPORARY PAVEMENT MARKING - 24" (WHITE)
9. PAVEMENT MARKING TAPE, TYPE III - LETTERS AND SYMBOLS
10. PAVEMENT MARKING TAPE, TYPE III - 4" (WHITE)
11. PAVEMENT MARKING TAPE, TYPE III - 4" (YELLOW)
11A. PAVEMENT MARKING TAPE, TYPE III - 4" (YELLOW), 10' DASH-30' SKIP
12. PAVEMENT MARKING TAPE, TYPE III - 6" (WHITE)
13. PAVEMENT MARKING TAPE, TYPE III - 8" (WHITE)
14. PAVEMENT MARKING TAPE, TYPE III - 12" (WHITE)
15. PAVEMENT MARKING TAPE, TYPE III - 12" (YELLOW)
16. PAVEMENT MARKING TAPE, TYPE III - 24" (WHITE)
17. PAVEMENT MARKING TAPE, TYPE III - 5" (WHITE), 10' DASH-30' SKIP

MOT38

REVISIONS	
NAME	DATE

ILLINOIS DEPARTMENT OF TRANSPORTATION
FAI 55 AT FAP 338 ILLINOIS ROUTE 59
SECTION: (26, 26HB-1&114) R-2

MAINTENANCE OF TRAFFIC STAGE 2A STA. 7486+00 TO STA. 7499+00

SCALE: 1' = 50' DRAWN BY: JB

DATE: 03/14/08 CHECKED BY: ACL

TENG

TENG & ASSOCIATES, INC.
ENGINEERS&SCIENTISTS&PLANNERS
300 N. MICHIGAN AVE. CHICAGO, IL 60601
TELEPHONE: 312/616-0500

..\ALTOORHG.DGN, ..\SUROORLD.DGN, ..\EXHOORLD.DGN, ..\SUR0089V.DGN, ..\TP0003CP-D.DGN, ..\RDWOORHL.DGN, ..\TTB00RRN.DGN, ..\RDWOOR00.DGN, ..\MOTOORWD.DGN, ..\MOTOORWD.DGN, ..\MOTOORWD.DGN, ..\MOTOORWE.DGN, ..\ERCOORPM.DGN, ..\MOTOOSL.DGN, ..\ALTOORHG.DGN,
3-24-2008, 10:39:51 T:\DOCUMENT\132790\CIVIL\D2\MOT00SF5.DGN LEEAC
1 2 