F.A.I. RTE.	SECTION	COUNTY	TOTAL SHEETS	SHEET NO.
55	*	WILL	608	150
STA.		TO STA.		
FED. ROAD DIST. NO. 1	ILLINOIS	FED. AID PROJECT		
* (26, 26HB-1&114) R-2		CONTRACT NO. 60363		

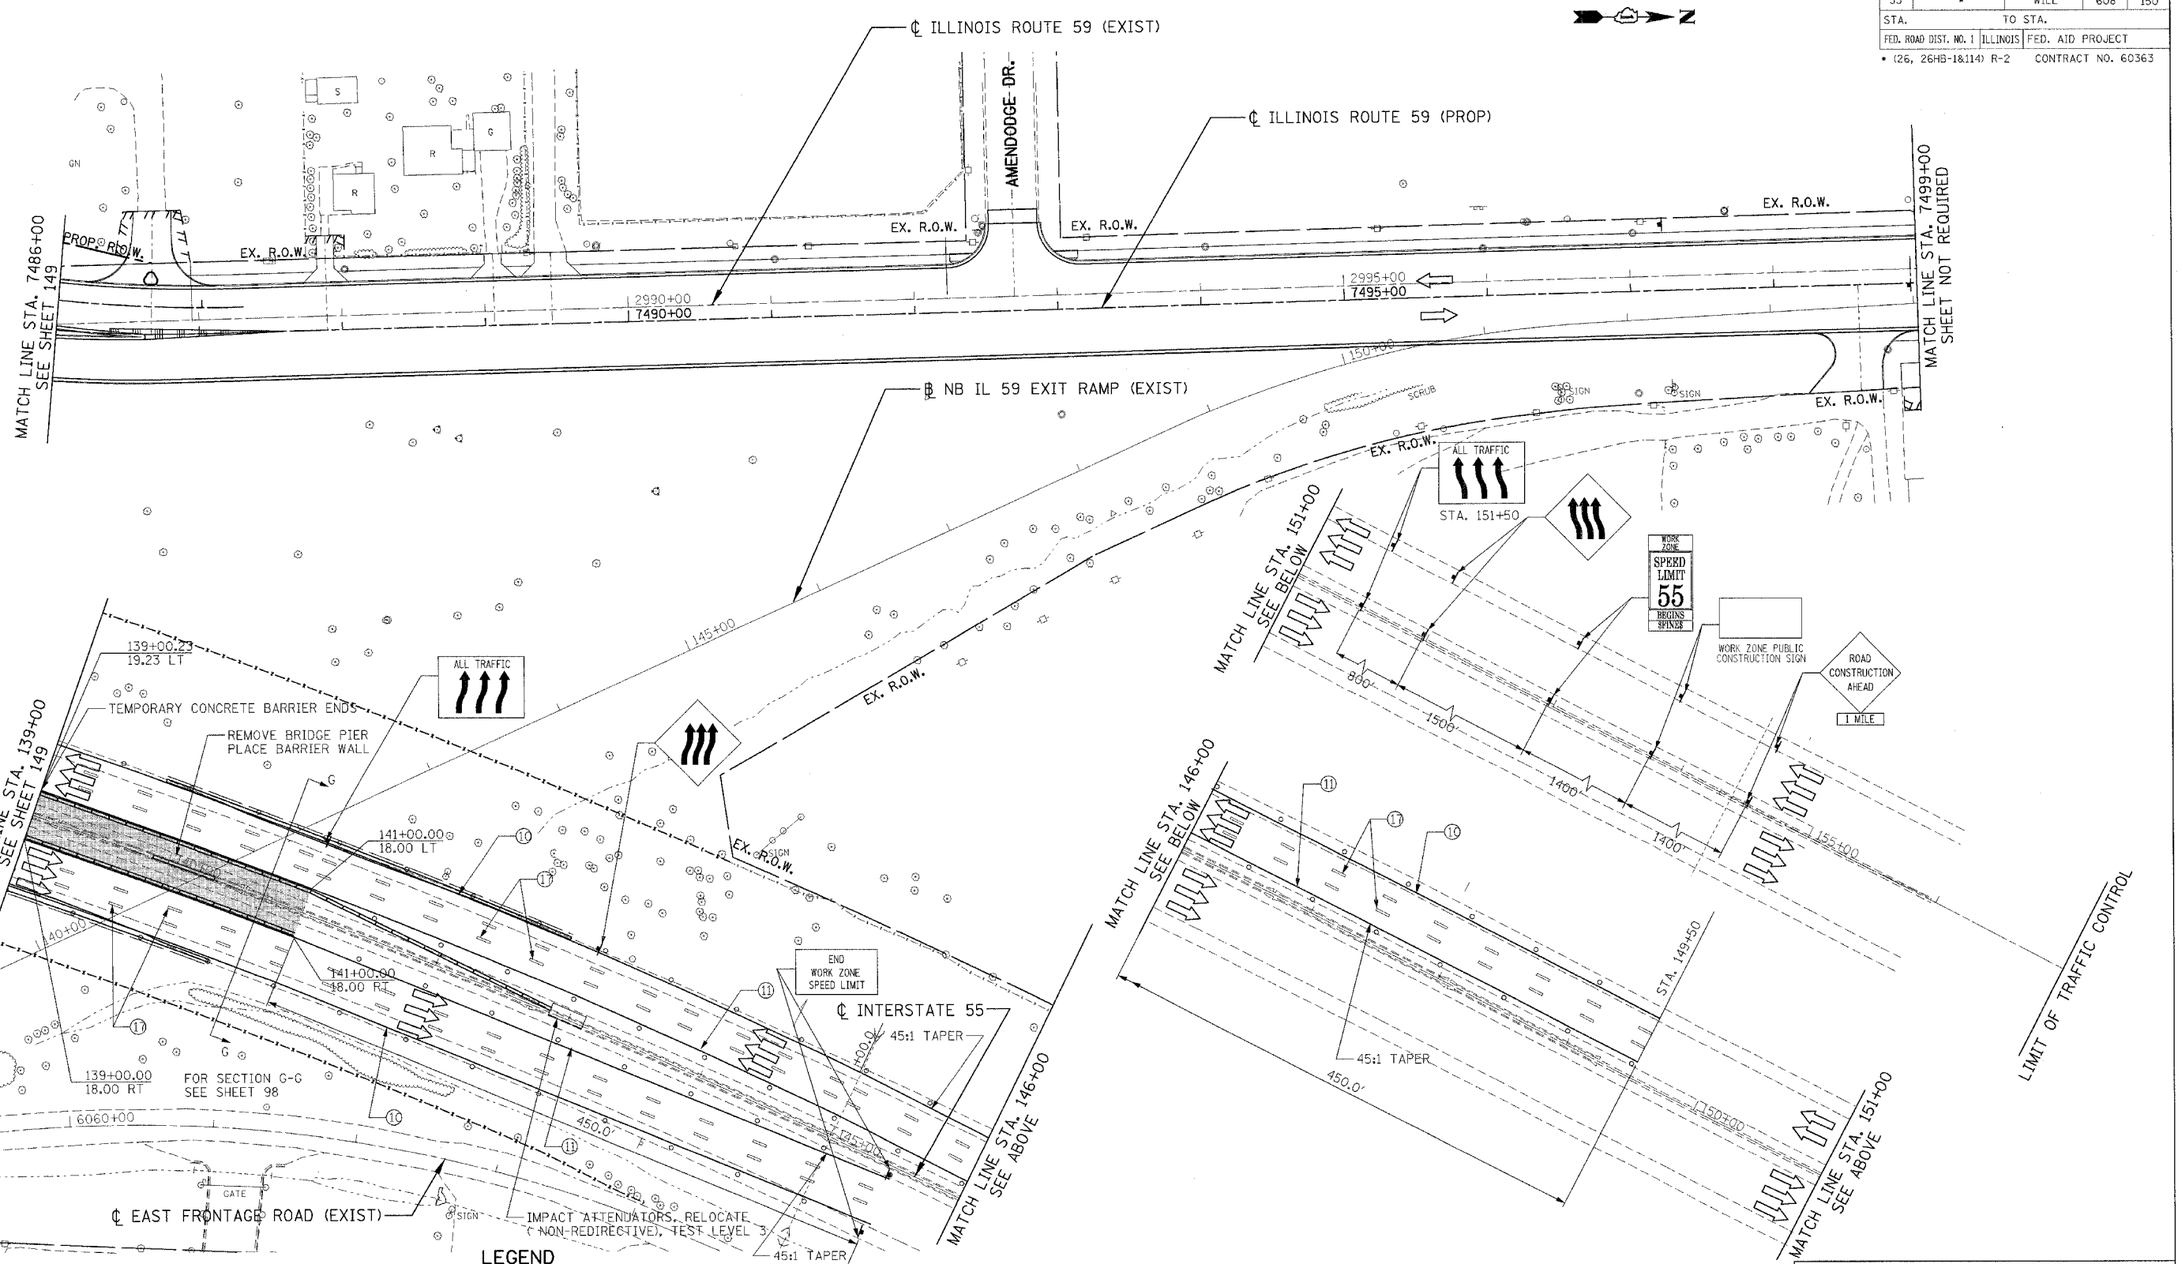

LEGEND

WORK ZONE
TEMPORARY PAVEMENT
TEMP. PVMT - PREVIOUS STAGE
CLASS D PATCHES (TYPE AND THICKNESS SPECIFIED AT EACH PATCH LOCATION)
PAVEMENT REMOVAL
PAVED SHOULDER REMOVAL (INCL. GORES)
TRAFFIC FLOW

ARROW BOARD
VERTICAL PANELS
BARRICADE, TYPE III
PROP. TRAFFIC SIGN
BARRICADES, TYPE II W/ FLASHING LIGHTS
PLASTIC TYPE II BARRICADES OR DRUMS W/ STEADY BURN LIGHT
TEMPORARY CONCRETE BARRIER

LEGEND

1. EPOXY PAVEMENT MARKING - LINE 4" (WHITE)
2. TEMPORARY PAVEMENT MARKING - 4" (WHITE)
3. TEMPORARY PAVEMENT MARKING - 4" (YELLOW)
3A. TEMPORARY PAVEMENT MARKING - 4" (YELLOW),10' DASH-30'SKIP
4. EPOXY PAVEMENT MARKING - LINE 4" (YELLOW)
5. TEMPORARY PAVEMENT MARKING - 8" (WHITE)
6. TEMPORARY PAVEMENT MARKING - 12" (WHITE)
7. EPOXY PAVEMENT MARKING - LINE 5" (WHITE) 10' DASH-30' SKIP
8. TEMPORARY PAVEMENT MARKING - 24" (WHITE)
9. PAVEMENT MARKING TAPE, TYPE III - LETTERS AND SYMBOLS
10. PAVEMENT MARKING TAPE, TYPE III - 4" (WHITE)
11. PAVEMENT MARKING TAPE, TYPE III - 4" (YELLOW)
11A. PAVEMENT MARKING TAPE, TYPE III - 4" (YELLOW), 10' DASH-30' SKIP
12. PAVEMENT MARKING TAPE, TYPE III - 6" (WHITE)
13. PAVEMENT MARKING TAPE, TYPE III - 8" (WHITE)
14. PAVEMENT MARKING TAPE, TYPE III - 12" (WHITE)
15. PAVEMENT MARKING TAPE, TYPE III - 12" (YELLOW)
16. PAVEMENT MARKING TAPE, TYPE III - 24" (WHITE)
17. PAVEMENT MARKING TAPE, TYPE III - 5" (WHITE), 10' DASH-30' SKIP

MOT63

REVISIONS NAME	DATE

ILLINOIS DEPARTMENT OF TRANSPORTATION
FAI 55 AT FAP 338 ILLINOIS ROUTE 59
SECTION: (26, 26HB-1&114) R-2

MAINTENANCE OF TRAFFIC STAGE 4B
STA. 7486+00 TO STA. 7499+00

SCALE: 1" = 50' DRAWN BY: JB
DATE: 03/14/08 CHECKED BY: ACL

TENG

TENG & ASSOCIATES, INC.
ENGINEERS•ARCHITECTS•PLANNERS
205 N. MICHIGAN AVE. CHICAGO, IL 60601
TELEPHONE: 312/616-0500

...\ALTMAINGDN...\SURGNRLGDN...\EXHGNRLGDN...\SURGRDGN.DGN...\TPGGRDP.DGN...\RDWGGRHLDGN...\TTBGMRKNGDN...\MOTGGSHLDGN...\ROWGGRGNDGN...\ROWGGRGDGN...\ROWGGRGLDGN...\UTLGGRGP.DGN...\MOTGGRWB.DGN...\MOTGGRWE.DGN...\MOTGGSGDGN...\MOTGGSLDGN
4-03-2008 14:06:57 T:\DOCUMENT\82790\CHL\DGN\MOTGGSFT.DGN
LEAC