F.A.I. RTE.	SECTION	COUNTY	TOTAL SHEETS	SHEET NO.
55	*	WILL	608	191.
STA.	TO STA.			
FED. ROAD DIST. NO. 1	ILLINOIS	FED. AID PROJECT		
* (26, 26HB-1&114) R-2		CONTRACT NO. 60363		

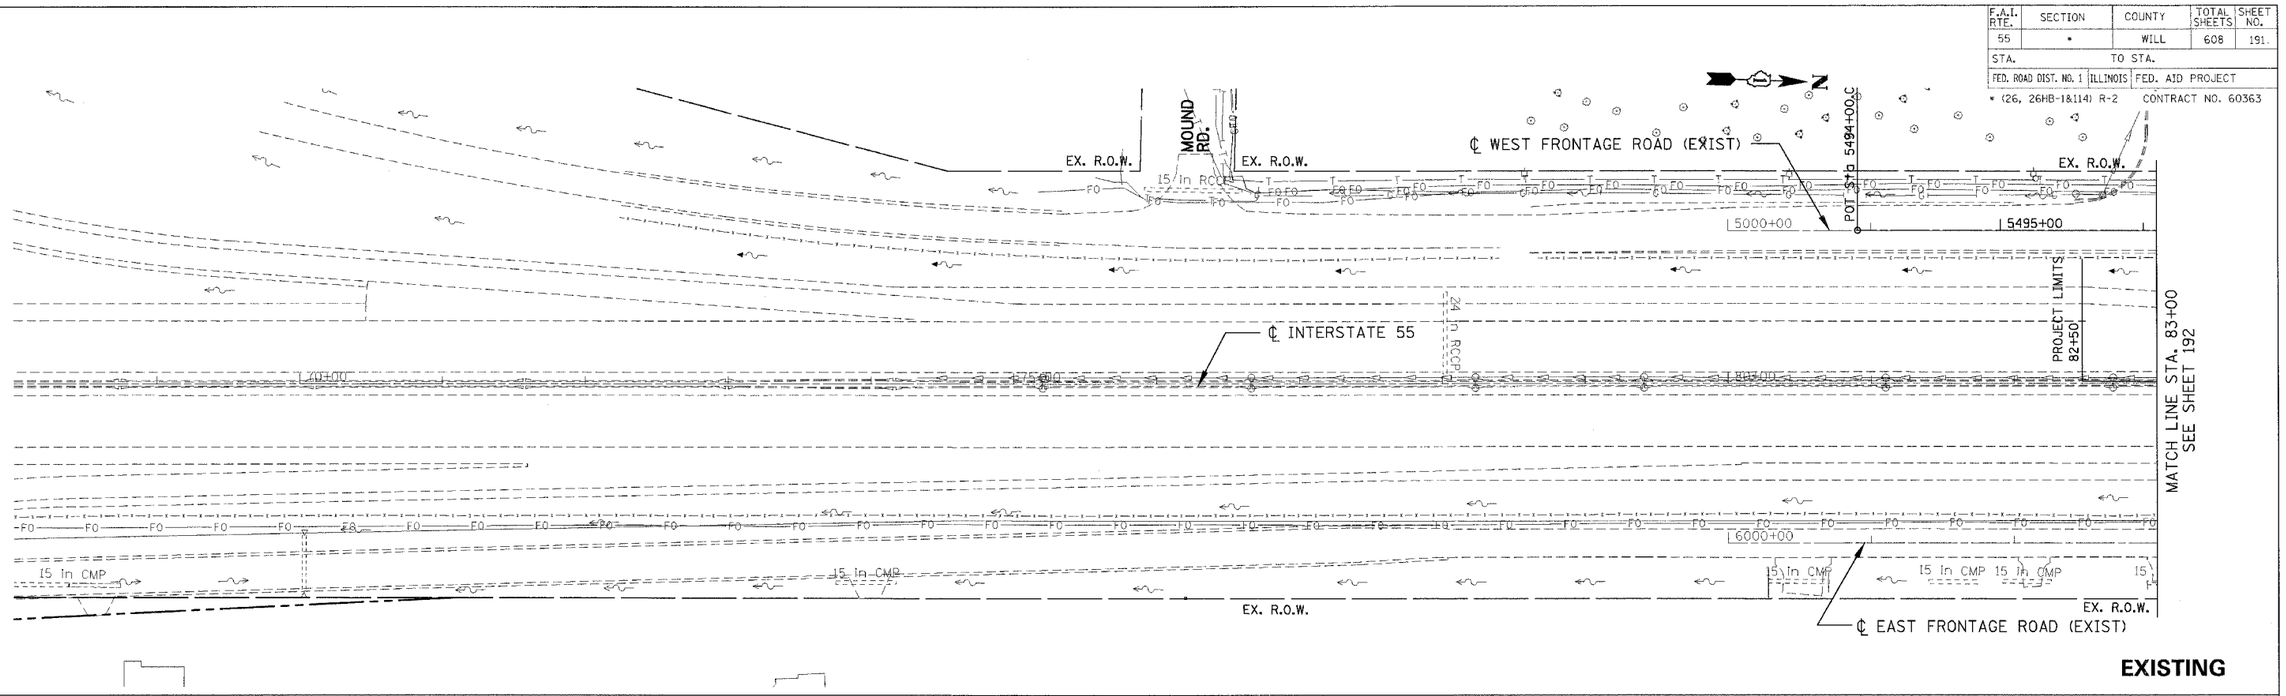

EXISTING

PROPOSED

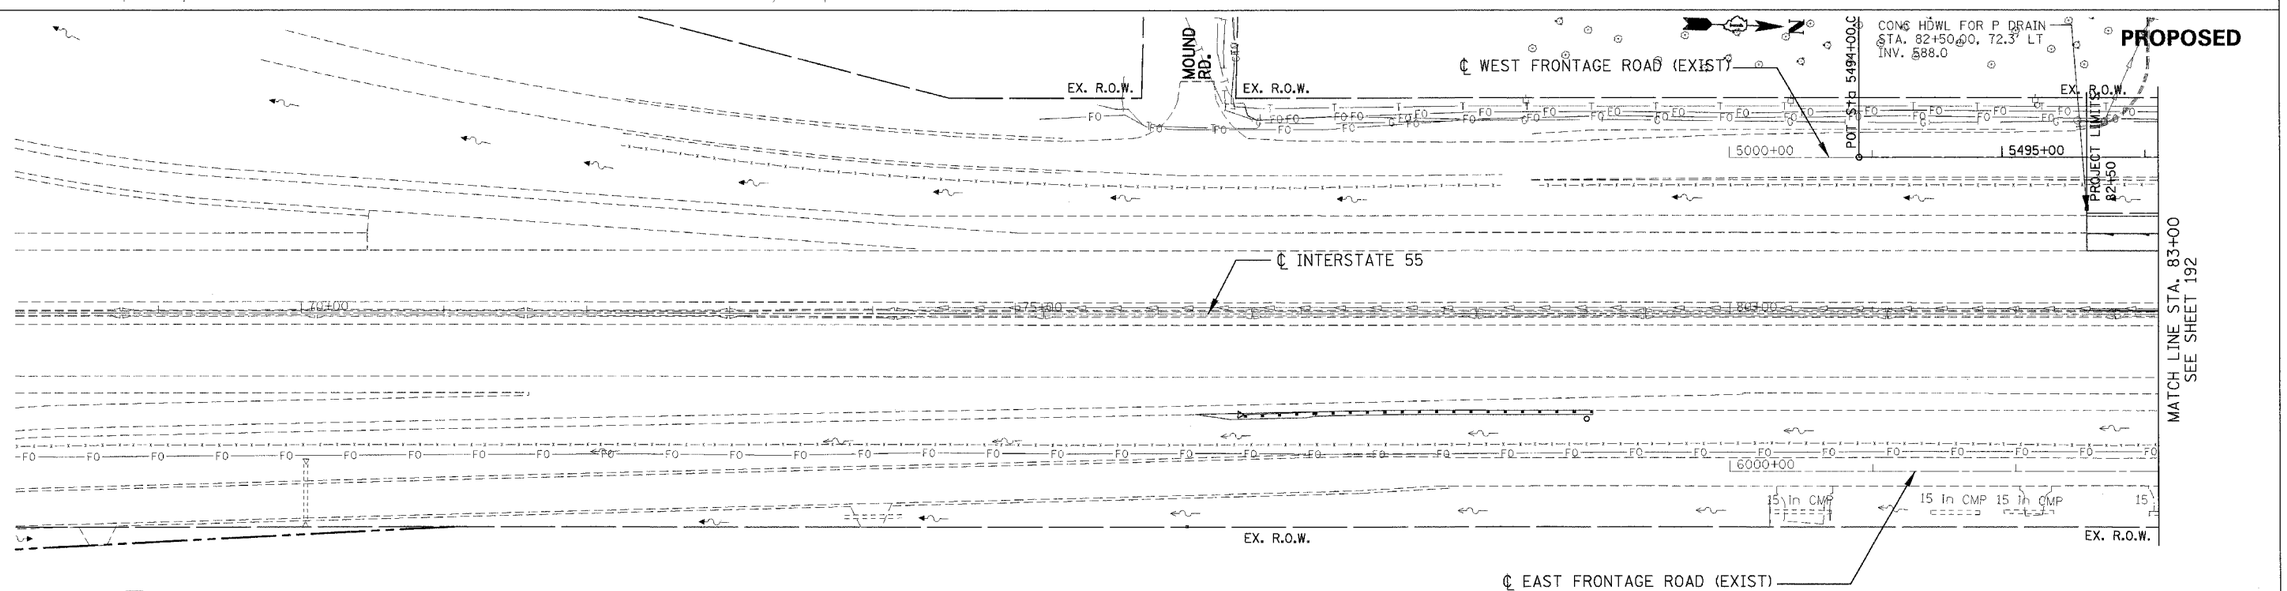

LEGEND

- STRUCTURE NUMBER
- PIPE NUMBER
- PIPE REMOVAL
- CONCRETE HEADWALL FOR PIPE DRAINS
- EX. INLET
- EX. CATCH BASIN
- EX. MANHOLE
- EX. STORM SEWER
- EX. SANITARY SEWER
- EX. DITCH
- R — REMOVE STRUCTURE
- PROP. INLET
- PROP. CATCH BASIN
- PROP. MANHOLE
- PROP. STORM SEWER
- PROP. DITCH
- PROP. SWALE
- PROP. FLARED END SECTION
- F — FILL STRUCTURE
- ADJ — ADJUST STRUCTURE
- M — MOVE STRUCTURE
- A — ADJUST FRAME & LID
- REC — RECONSTRUCT STR.
- C — CLEAN STRUCTURE
- —FO— EX. FIBER OPTIC
- —T— EX. TELEPHONE
- —G— EX. GAS
- —W— EX. WATER
- —E— EX. ELECTRIC
- —CTV— EX. CABLE TV
- PROP. PIPE UNDERDRAINS, 6" OR 4" (SEE SCHEDULES)

PROPOSED UTILITY PROTECTION PAD

NOTES:

1. FOR STRUCTURE AND PIPE INFORMATION, SEE DRAINAGE SCHEDULES SHEET 216 TO 221.

REVISIONS	
NAME	DATE

ILLINOIS DEPARTMENT OF TRANSPORTATION
FAI 55 AT FAP 338 ILLINOIS ROUTE 59
SECTION: (26, 26HB-1&114) R-2

EXISTING AND PROPOSED I-55 DRAINAGE & UTILITIES STA. 68+00 TO STA 83+00

SCALE: 1" = 50'
DRAWN BY: MRK
DATE: 03/14/08
CHECKED BY: TKL

TENG

TENG & ASSOCIATES, INC.
ENGINEERS/ARCHITECTS/PLANNERS
300 N. MICHIGAN AVE. CHICAGO, IL. 60601
TELEPHONE: 312/856-0300

...\ALTDOGRR.DGN, ...\SUROGRLI.DGN, ...\EXHWORL9.DGN, ...\SUROGRSW.DGN, ...\TTBOGRRN.DGN, ...\ALTDGRHR.DGN, ...\SUROUDSE.DGN, ...\EXHWORL9.DGN, ...\SUROGRSW.DGN, ...\RDWOGRDN.DGN, ...\RDWOGRDN.DGN, ...\RDWOGRDN.DGN, ...\RDWOGRDN.DGN, ...\VILOGRP.DGN,
3-12-2008,165460
F:\DOCUMENT\932790\CIVIL\DGN\DRAOGRDL.DGN
1 2 