F.A.I. RTE.	SECTION	COUNTY	TOTAL SHEETS	SHEET NO.
55	*	WILL	608	192
STA.		TO STA.		
FED. ROAD DIST. NO. 1	ILLINOIS	FED. AID PROJECT		

* (26, 26HB-1&114) R-2 CONTRACT NO. 60363

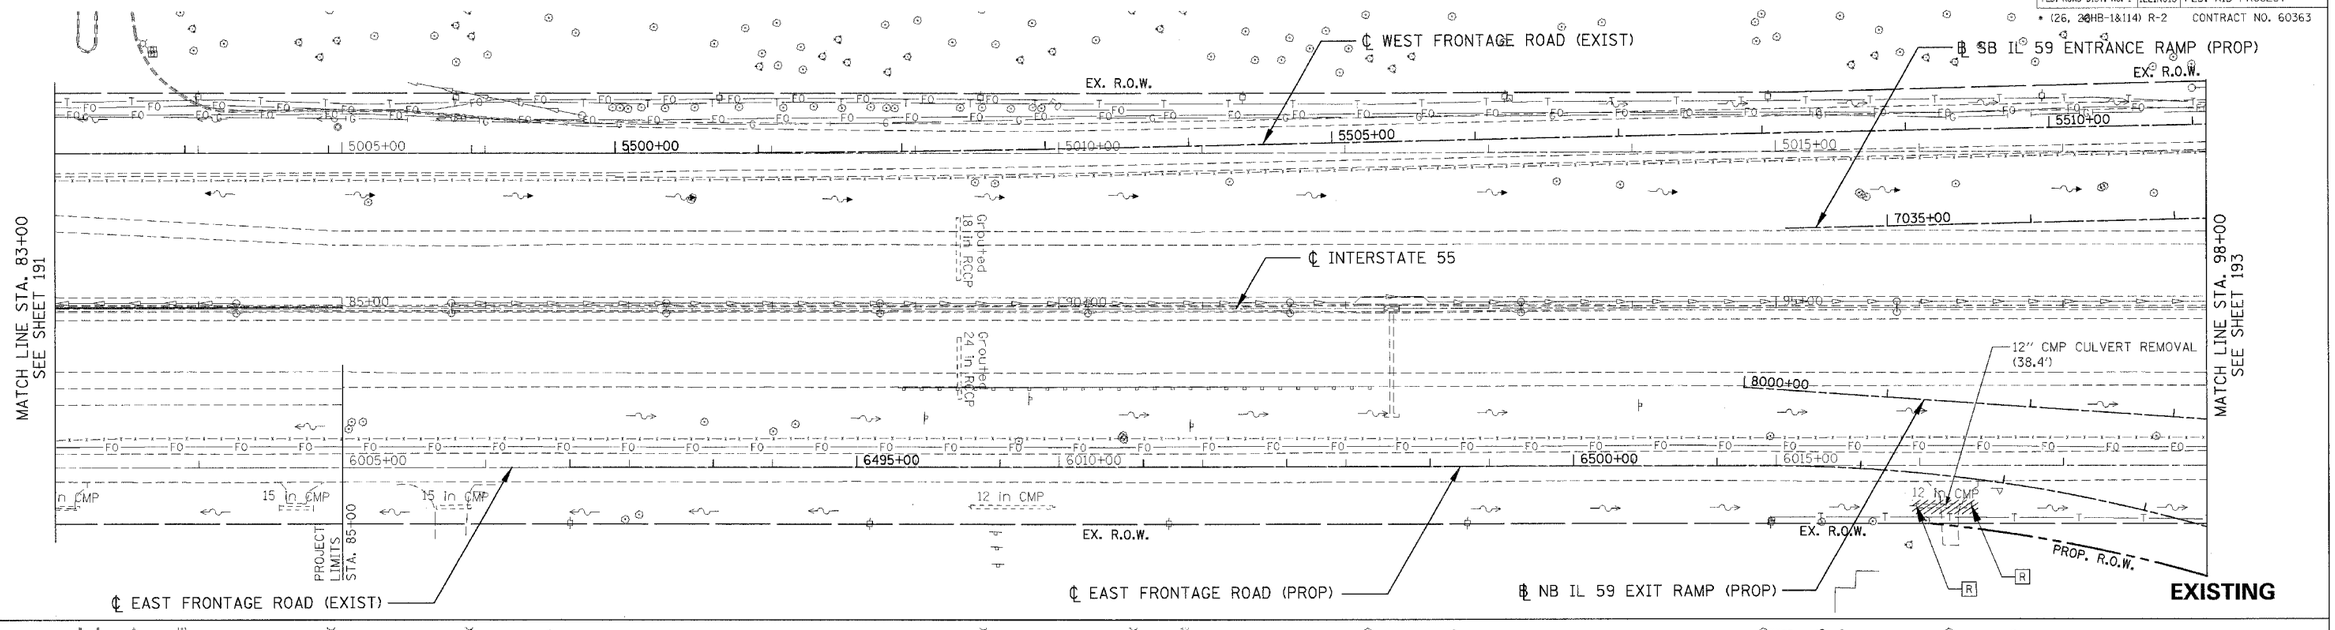

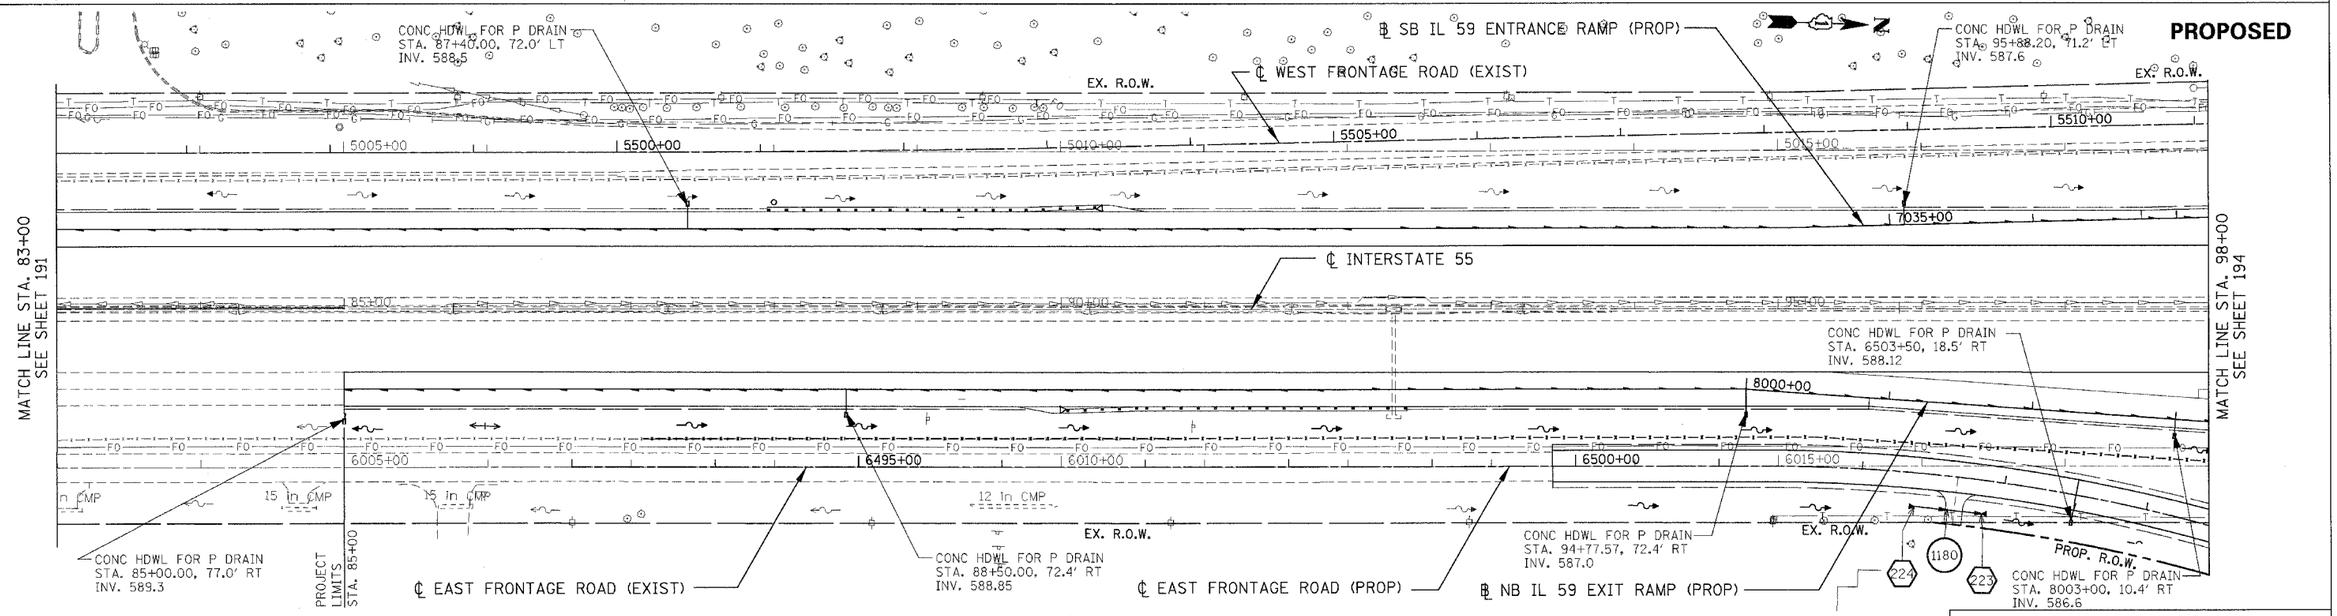

LEGEND

STRUCTURE NUMBER	EX. INLET	PROP. INLET	F FILL STRUCTURE	FO EX. FIBER OPTIC	PROPOSED UTILITY PROTECTION PAD
PIPE NUMBER	EX. CATCH BASIN	PROP. CATCH BASIN	ADJ ADJUST STRUCTURE	T EX. TELEPHONE	
PIPE REMOVAL	EX. MANHOLE	PROP. MANHOLE	M MOVE STRUCTURE	G EX. GAS	
CONCRETE HEADWALL FOR PIPE DRAINS	EX. STORM SEWER	PROP. STORM SEWER	A ADJUST FRAME & LID	W EX. WATER	
	EX. SANITARY SEWER	PROP. DITCH	REC RECONSTRUCT STR.	E EX. ELECTRIC	
	EX. DITCH	PROP. SWALE	C CLEAN STRUCTURE	CTV EX. CABLE TV	
	R REMOVE STRUCTURE	PROP. FLARED END SECTION		PROP. PIPE UNDERDRAINS, 6" OR 4" (SEE SCHEDULES)	

NOTES:

1. FOR STRUCTURE AND PIPE INFORMATION, SEE DRAINAGE SCHEDULES SHEET 216 TO 221.

REVISIONS NAME	DATE

ILLINOIS DEPARTMENT OF TRANSPORTATION
FAI 55 AT FAP 338 ILLINOIS ROUTE 59
SECTION: (26, 26HB-1&114) R-2

EXISTING AND PROPOSED I-55 DRAINAGE & UTILITIES STA. 83+00 TO STA 98+000

SCALE: 1" = 50' DRAWN BY: MRK
DATE: 03/14/08 CHECKED BY: TKL

TENG

TENG & ASSOCIATES, INC.
ENGINEERS/ARCHITECTS/PLANNERS
300 N. MICHIGAN AVE. CHICAGO, IL 60601
TELEPHONE: 312/616-0300

...\ALTOOPH6.DGN, ...\SMROPRLL.DGN, ...\EXHOPL9.DGN, ...\ALTBOOKN.DGN, ...\ALTOOPH6.DGN, ...\EXHOPL9.DGN, ...\ROWOPRO4.DGN, ...\ROWOOR04.DGN, ...\ROWOOR05.DGN, ...\ROWOOR06.DGN, ...\ROWOOR10.DGN, ...\ROWOOR10RL.DGN, ...\ROWOOR10.DGN, ...\ROWOOR09.DGN, ...\ROWOOR09RL.DGN, ...\ROWOOR10.DGN, ...\ROWOOR10RL.DGN, ...\UTLOOROP.DGN, ...\UTLOOROP.DGN,
3-12-2008, 8:56:07 T:\DOCUMENT\1932\PROJ\CIVIL\DGN\DRAINOVR04.DGN
BONDHILL0
1 2 