F.A.I. RTE.	SECTION	COUNTY	TOTAL SHEETS	SHEET NO.
55	-	WILL	608	193
STA.		TO STA.		
FED. ROAD DIST. NO. 1	ILLINOIS	FED. AID PROJECT		
* (26, 26HB-1&114) R-2		CONTRACT NO. 60363		

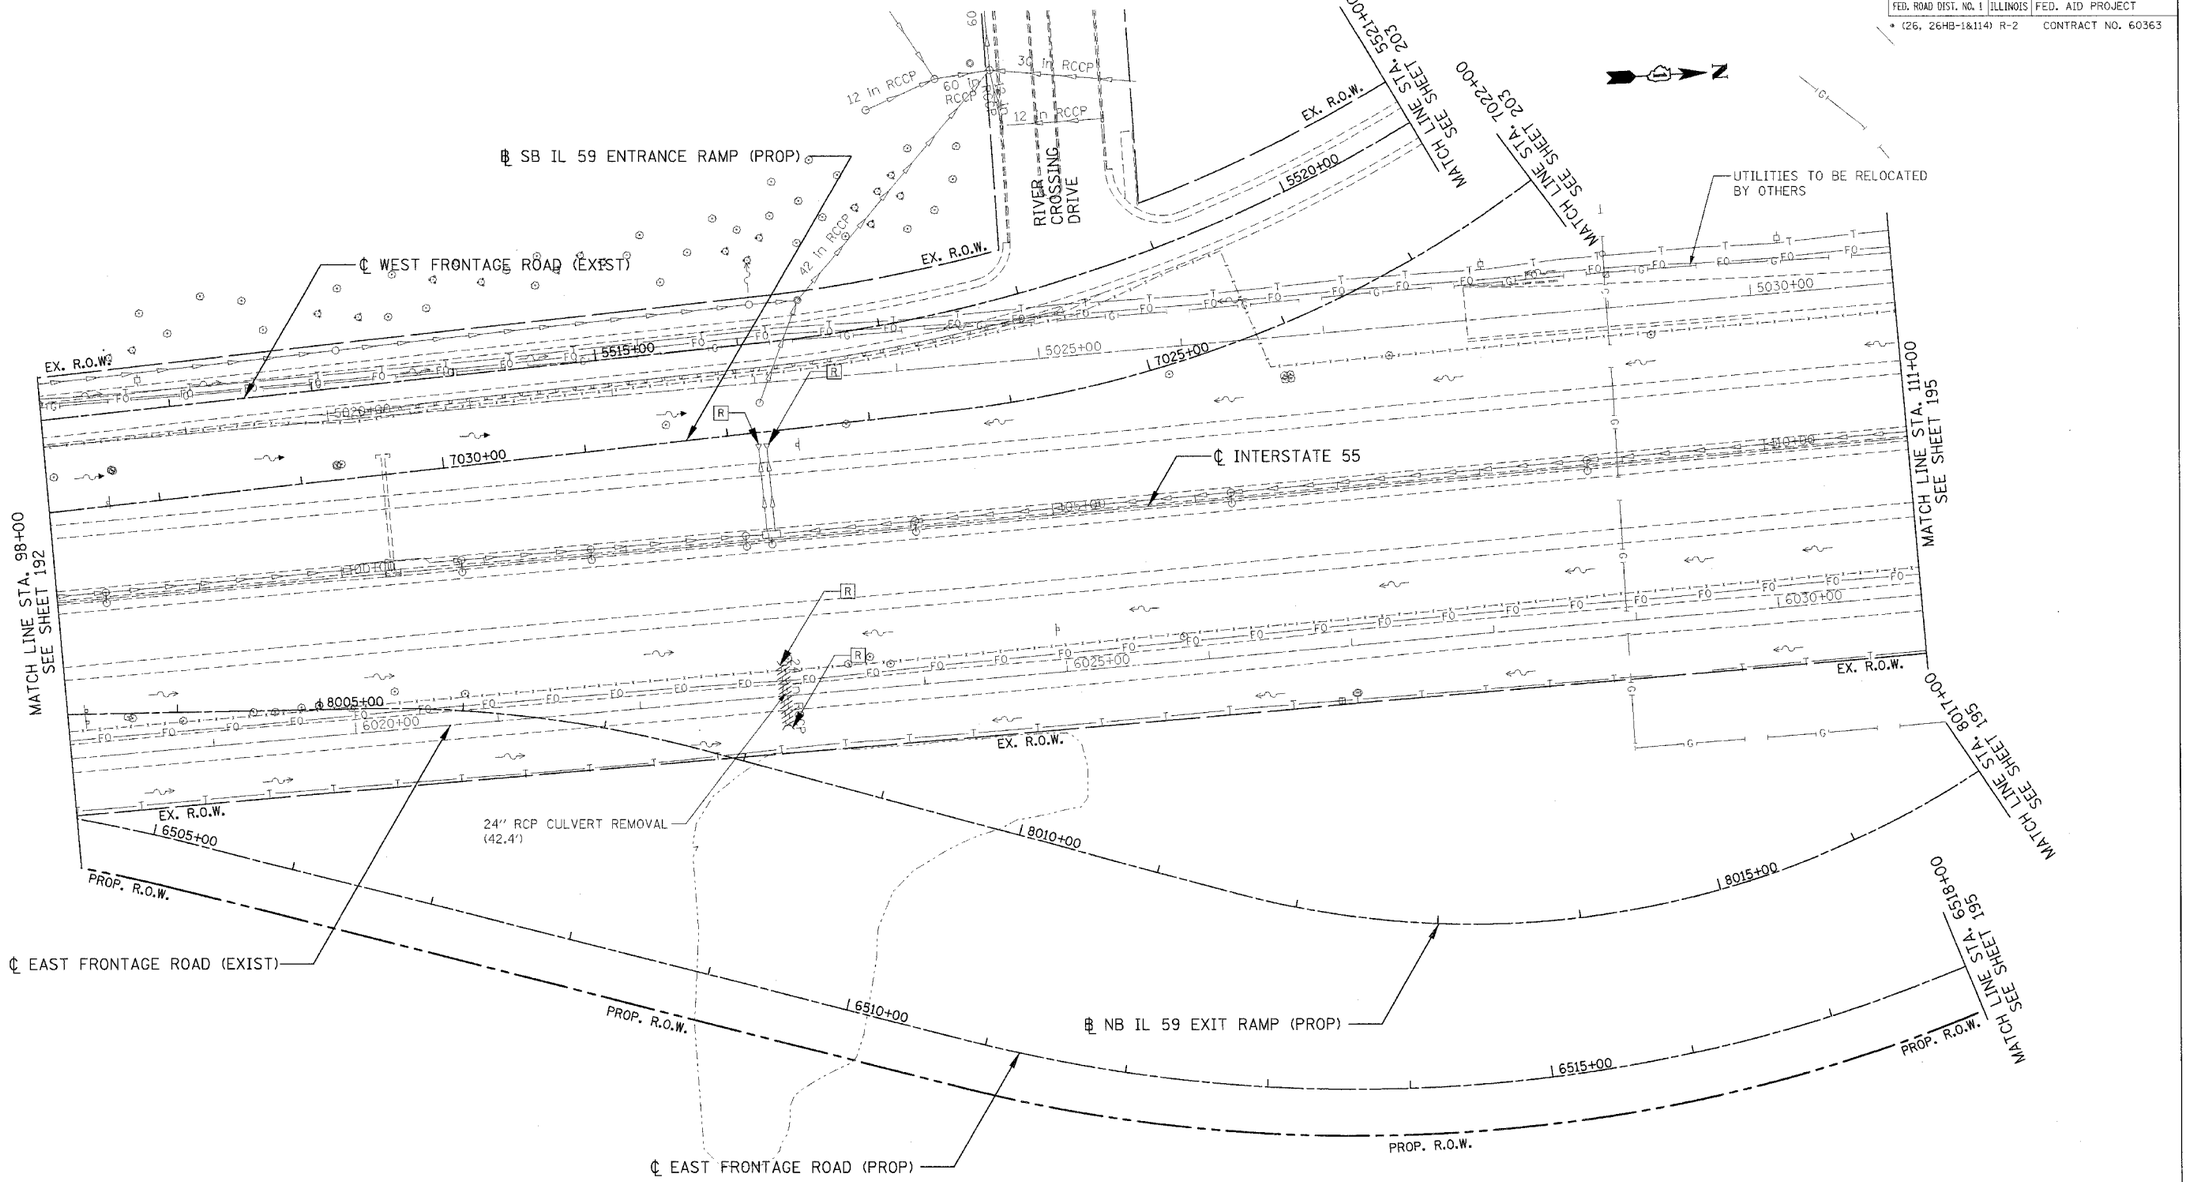

LEGEND

- STRUCTURE NUMBER
- PIPE NUMBER
- PIPE REMOVAL
- CONCRETE HEADWALL FOR PIPE DRAINS
- EX. INLET
- EX. CATCH BASIN
- EX. MANHOLE
- EX. STORM SEWER
- EX. SANITARY SEWER
- EX. DITCH
- [R] REMOVE STRUCTURE
- PROP. INLET
- PROP. CATCH BASIN
- PROP. MANHOLE
- PROP. STORM SEWER
- PROP. DITCH
- PROP. SWALE
- PROP. FLARED END SECTION
- [F] FILL STRUCTURE
- [ADJ] ADJUST STRUCTURE
- [M] MOVE STRUCTURE
- [A] ADJUST FRAME & LID
- [REC] RECONSTRUCT STR.
- [C] CLEAN STRUCTURE
- —FO— EX. FIBER OPTIC
- —T— EX. TELEPHONE
- —G— EX. GAS
- —W— EX. WATER
- —E— EX. ELECTRIC
- —CTV— EX. CABLE TV
- PROP. PIPE UNDERDRAINS, 6" OR 4" (SEE SCHEDULES)

PROPOSED UTILITY PROTECTION PAD

NOTES:

1. FOR STRUCTURE AND PIPE INFORMATION, SEE DRAINAGE SCHEDULES SHEET 216 TO 221.

REVISIONS	
NAME	DATE

ILLINOIS DEPARTMENT OF TRANSPORTATION
FAI 55 AT FAP 338 ILLINOIS ROUTE 59
SECTION: (26, 26HB-1&114) R-2

EXISTING I-55 DRAINAGE & UTILITIES STA. 98+00 TO STA. 111+00

SCALE: 1" = 50' DRAWN BY: MRK
DATE: 03/14/08 CHECKED BY: TKL

TENG

TENG & ASSOCIATES, INC.
ENGINEERS/ARCHITECTS/PLANNERS
205 W. MICHIGAN AVE. CHICAGO, IL 60601
TELEPHONE 312/616-0003

...\ALTDGNR6.DGN...\SURDORLDGN...\EXHDOR3.DGN...\SURDORBY.DGN...\TPDDGRCP.DGN...\RDWYDGRDM.DGN...\TTBDOR1N.DGN...\RDWDGRDGLDGN...\RDWDGRDGLDGN...\RDWDGRDGLDGN...\VTLDDGP.DGN...\RDWDGRDGLDGN...\DRAGDTXS.DGN...\DRAGDMPA.DGN...\DRAGDTXS.DGN...\DRAGDRSX.DGN
3-12-2008, 8:54:02 F:\DOCUMENT\63279\CIVIL\DGN\DPAGDRGN.DGN
1 2 
BORE1.DGN