F.A.I. RTE.	SECTION	COUNTY	TOTAL SHEETS	SHEET NO.
55	*	WILL	608	199
STA.		TO STA.		
FED. ROAD DIST. NO. 1	ILLINOIS	FED. AID PROJECT		
* (26, 26HB-1&114) R-2		CONTRACT NO. 60363		

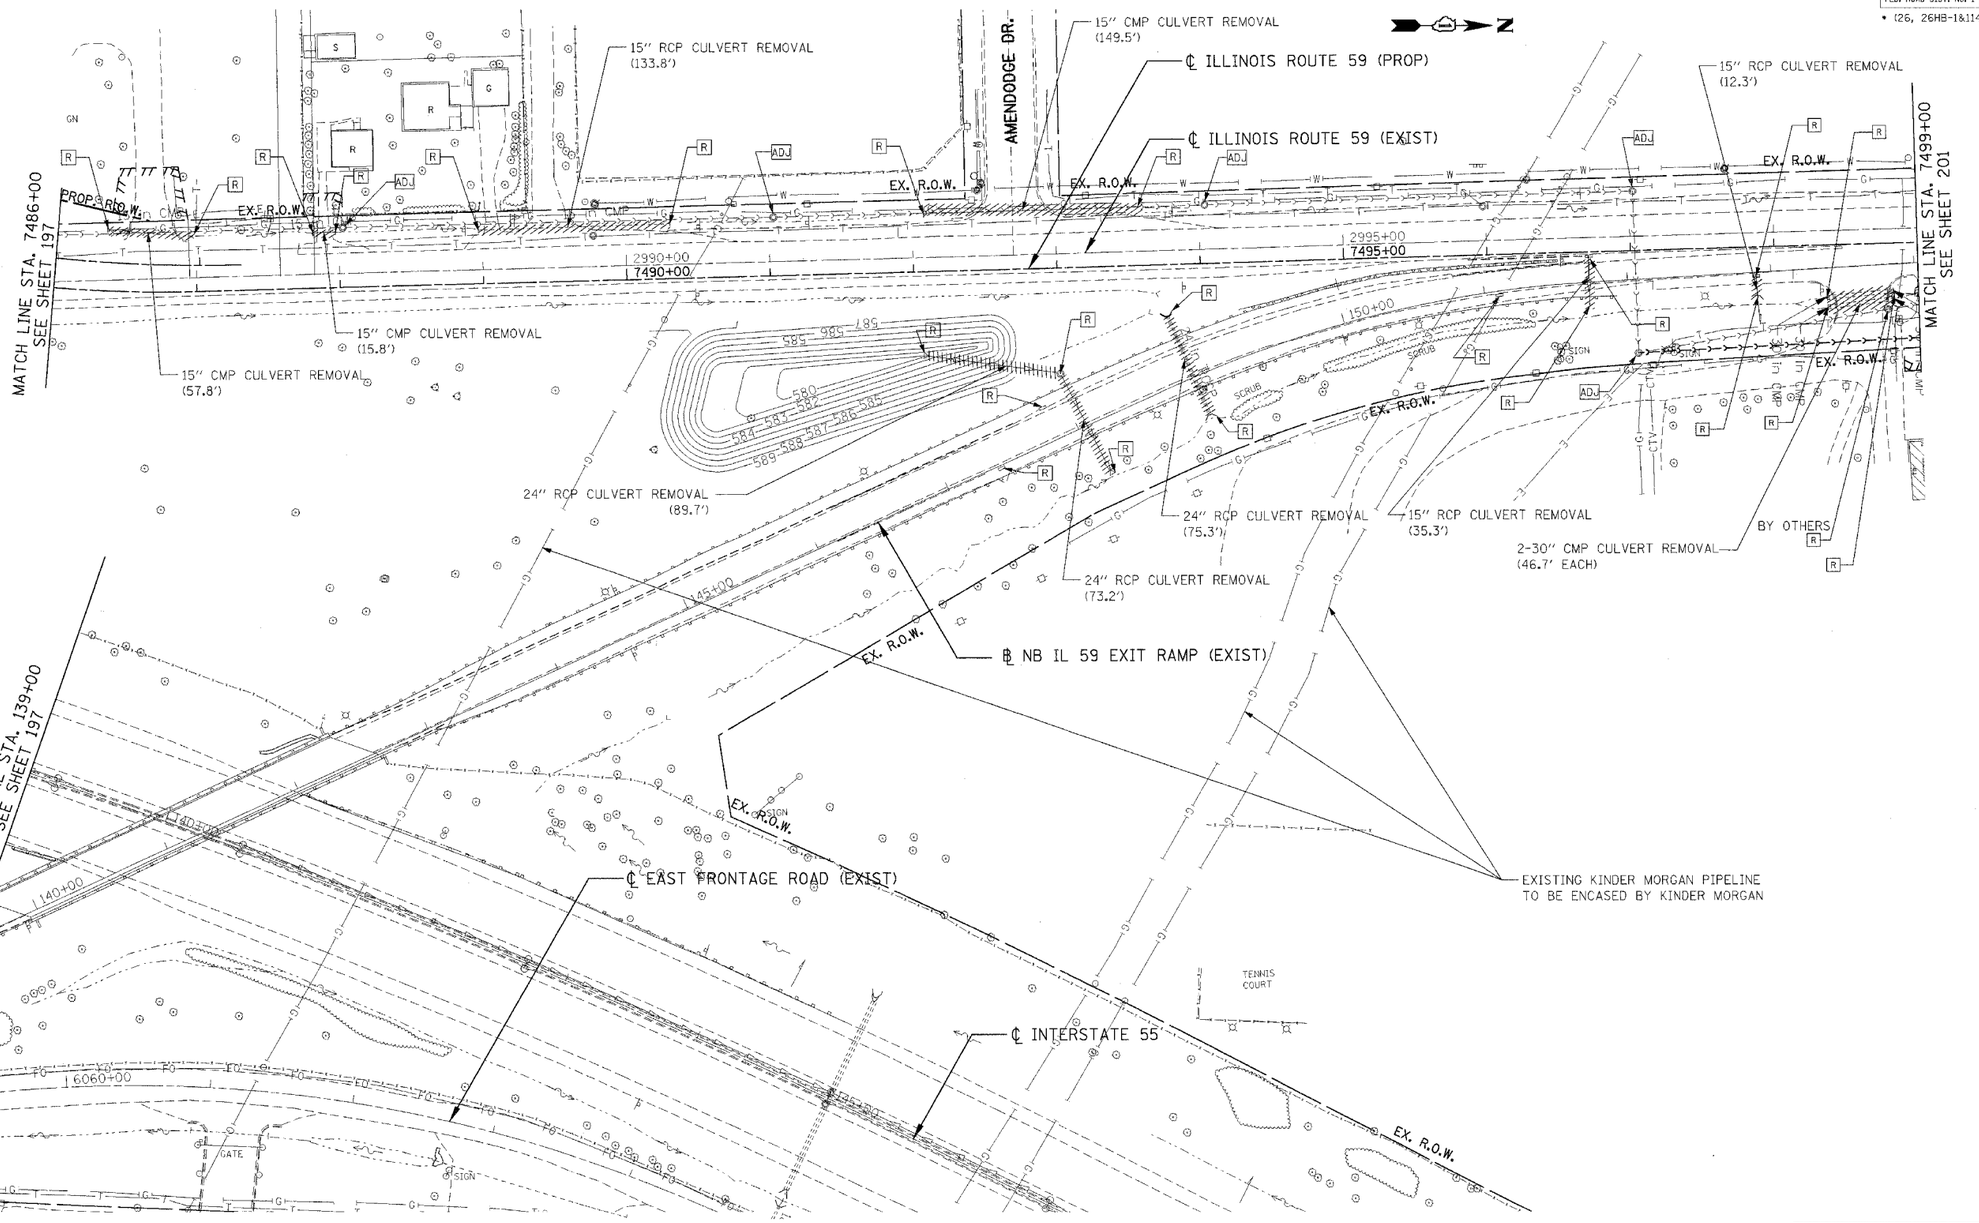

LEGEND

STRUCTURE NUMBER	EX. INLET	PROP. INLET	F FILL STRUCTURE	FO EX. FIBER OPTIC	PROPOSED UTILITY PROTECTION PAD
PIPE NUMBER	EX. CATCH BASIN	PROP. CATCH BASIN	ADJ ADJUST STRUCTURE	T EX. TELEPHONE	
PIPE REMOVAL	EX. MANHOLE	PROP. MANHOLE	M MOVE STRUCTURE	G EX. GAS	
CONCRETE HEADWALL FOR PIPE DRAINS	EX. STORM SEWER	PROP. STORM SEWER	A ADJUST FRAME & LID	W EX. WATER	
	EX. SANITARY SEWER	PROP. DITCH	REC RECONSTRUCT STR.	E EX. ELECTRIC	
	EX. DITCH	PROP. SWALE	C CLEAN STRUCTURE	CTV EX. CABLE TV	
	R REMOVE STRUCTURE	PROP. FLARED END SECTION		PROP. PIPE UNDERDRAINS, 6" OR 4" (SEE SCHEDULES)	

NOTES:

1. FOR STRUCTURE AND PIPE INFORMATION, SEE DRAINAGE SCHEDULES SHEET 216 TO 221.

REVISIONS	
NAME	DATE

ILLINOIS DEPARTMENT OF TRANSPORTATION
FAI 55 AT FAP 338 ILLINOIS ROUTE 59
SECTION: (26, 26HB-1&114) R-2

EXISTING IL 59 DRAINAGE & UTILITIES STA. 7486+00 TO STA. 7499+00

SCALE: 1" = 50'
DRAWN BY: MRK
DATE: 03/14/08
CHECKED BY: TKL

TENG
TENG & ASSOCIATES, INC.
ENGINEERS/ARCHITECTS/PLANNERS
205 N. MICHIGAN AVE, CHICAGO, IL 60601
TELEPHONE: 312/616-0000

...\MAITOPXS.DGN ...\SUROGRLIDGN ...\EXHORIZ.DGN ...\SUROGRPR.DGN ...\TP000RCP.DGN ...\RDWGORAD.DGN ...\TTBOORAN.DGN ...\RDWGORAL.DGN ...\RDWGORAD.DGN ...\RDWGORDN.DGN ...\RDWGORBG.DGN ...\RDWGORBG.DGN ...\UTLGORDP.DGN ...\VDRAOGRPX.DGN ...\VDRAOTXG.DGN ...\VDRAOXSX.DGN
3-4-2008 16:55:43 TLGOVCLMENT\183230\Civil\DGN\VDRAOPRO1.DGN
1 2 