F.A.I RTE.	SECTION	COUNTY	TOTAL SHEETS	SHEET NO.
55	*	WILL	608	207
STA.		TO STA.		
FED. ROAD DIST. NO. 1	ILLINOIS	FED. AID PROJECT		
* (26, 26HB-1&114) R-2		CONTRACT NO. 60363		

PLAN
SURVEYED
PLOTTED
ALIGNMENT CHECKED
DRAWN
TRACED
STD. FILE NAME
NOTE BOOK NO.
BY DATE

PROFILE
SURVEYED
PLOTTED
GRADES CHECKED
S.N. NO.132
STRUCTURE NOTATIONS CHKD
NOTE BOOK NO.
BY DATE

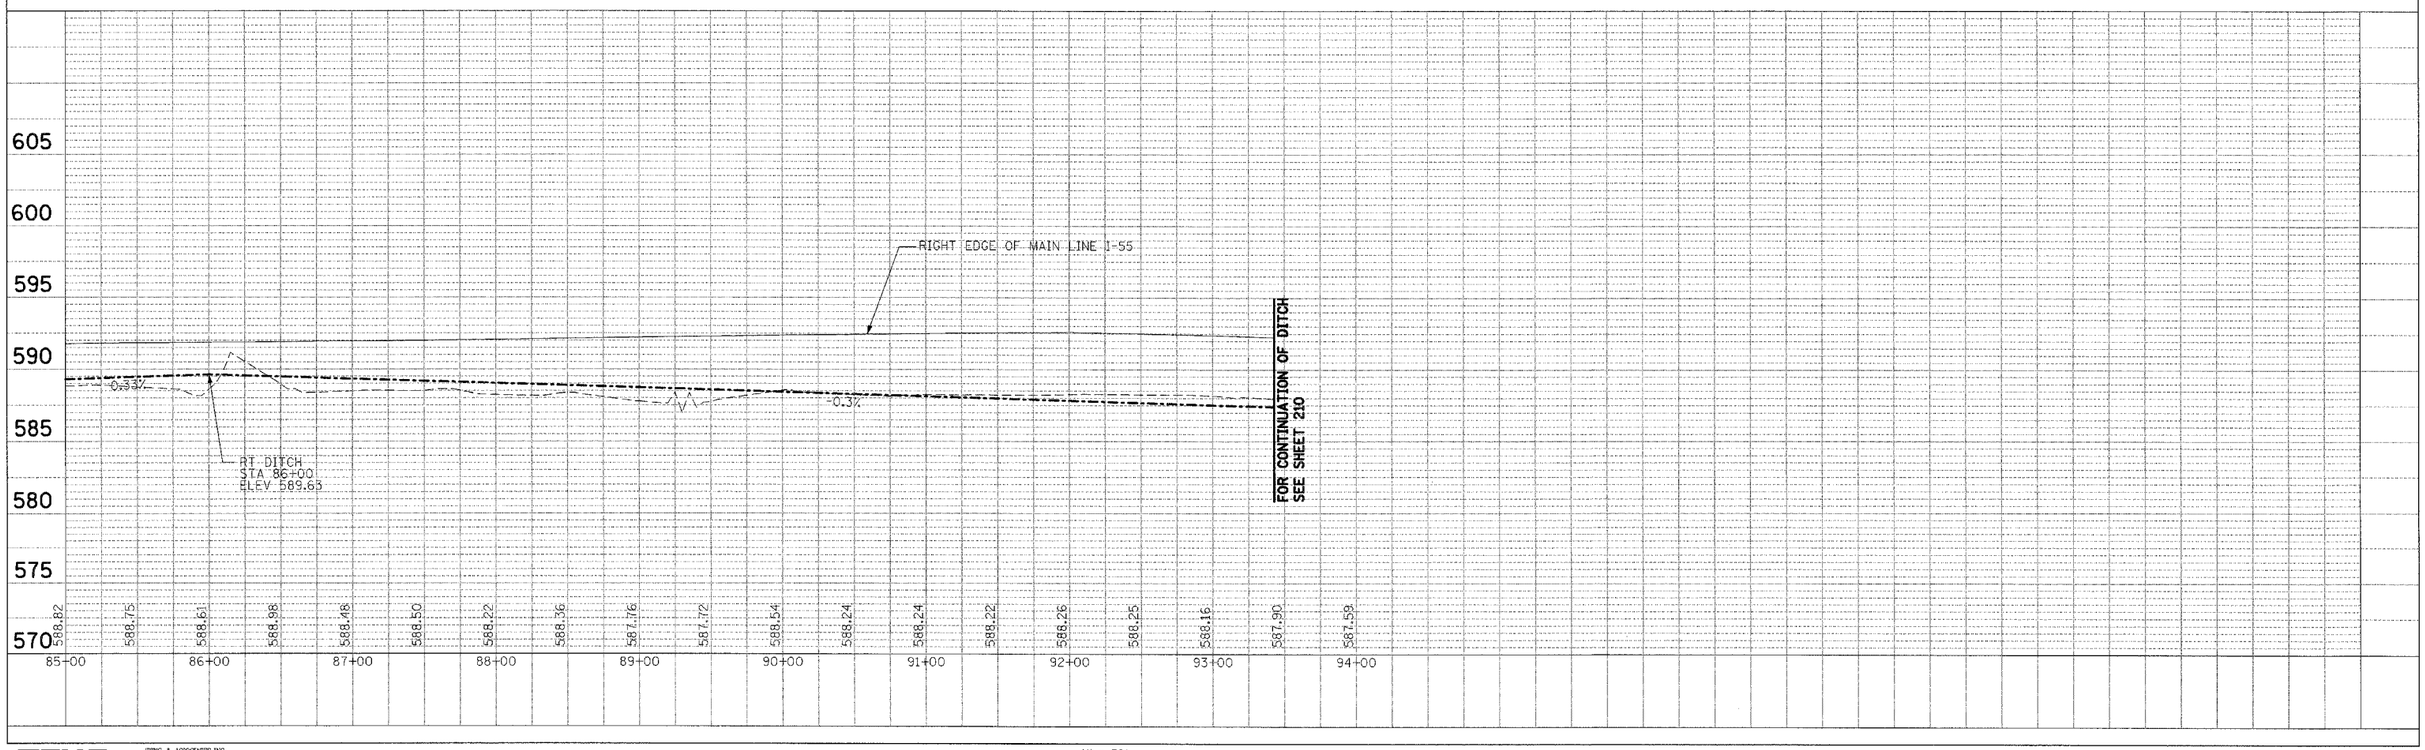

TENG

TENG & ASSOCIATES, INC.
ENGINEERS/ARCHITECTS/PLANNERS
303 N. MICHIGAN AVE. CHICAGO, IL 60601
TELEPHONE: 312/616-0300

SCALE: VERT. 1" = 50'
HORIZ. 1" = 5'

I-55 DRAINAGE PROFILE

STA 85+00 TO STA 94+00

..\PRF00BR2.DGN,..\TTB0062ALD0.DGN,..\PRF00RVF.DGN,..\DRA00RUY.DGN,..\PRF00BR2.DGN,..\PRF00BR2.DGN,..\PRF00RVF.DGN,..\PRF00BR2.DGN
3-D-2008,(85%02 T:\DOCUMENT\432790\CAD\DGN\PRF00UF.DGN BONDNUJO
1 2 