F.A.I RTE.	SECTION	COUNTY	TOTAL SHEETS	SHEET NO.
55	•	WILL	608	210
STA.		TO STA.		
FED. ROAD DIST. NO. 1	ILLINOIS	FED. AID PROJECT		
• (26, 26HB-1&114) R-2		CONTRACT NO. 60363		

PLAN — SURVEYED / PLOTTED / QUANTITIES CHECKED / R.O.W. CHECKED / B.M. NOTED / STRUCTURE NOTATNS CHKED — NOTE BOOK — NO. — FABD FILE NAME — BY — DATE

PROFILE — SURVEYED / PLOTTED / QUANTITIES CHECKED / B.M. NOTED / STRUCTURE NOTATNS CHKED — NOTE BOOK — NO. — BY — DATE

..\PRFOGRR2.DGN ..\TBOURNLDGN ..\PRF009R2.DGN ..\PRFOQRR2.DGN ..\PRFOQRY2.DGN ..\PRFOQRYF.DGN ..\PRFOQRYF.DGN ..\PRFOQRYF.DGN
3-12-2008 .865257 I:\DOCUMENT\1932790\CIVIL\DGN\PRF005401.DGN
1 2 

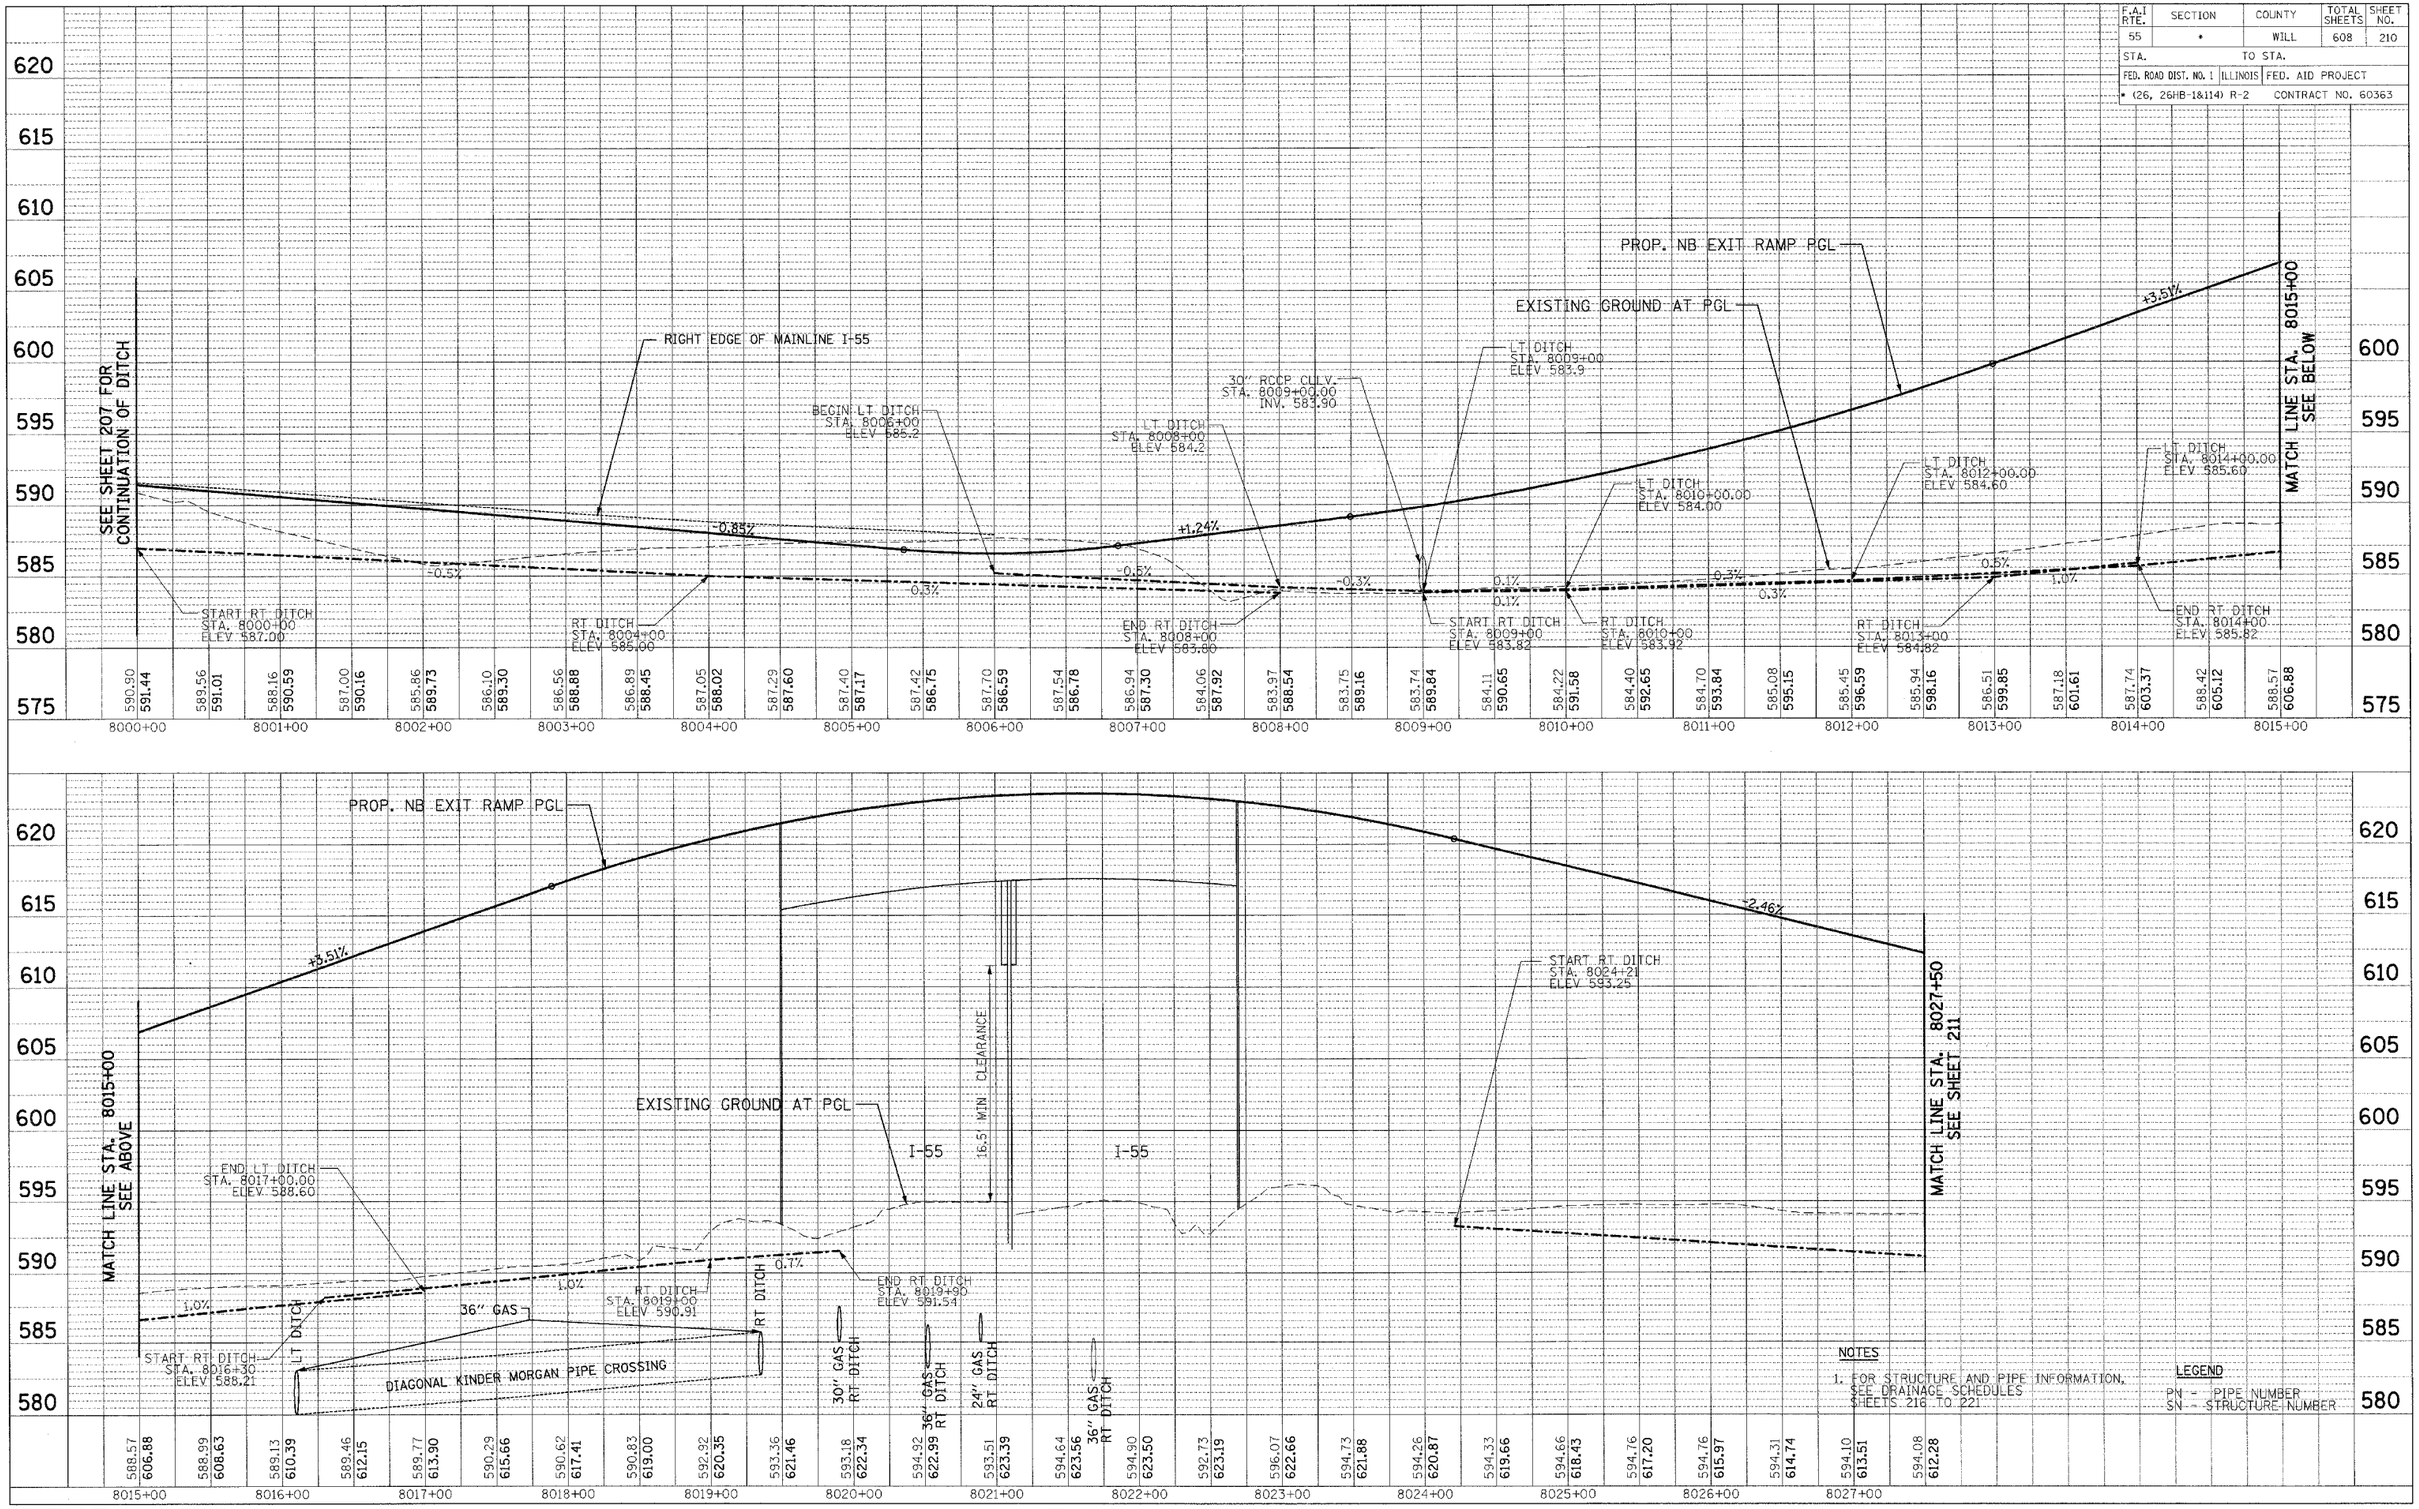

NOTES

1. FOR STRUCTURE AND PIPE INFORMATION, SEE DRAINAGE SCHEDULES SHEETS 216 TO 221

LEGEND

PN - PIPE NUMBER
SN - STRUCTURE NUMBER

TENG

TENG & ASSOCIATES, INC.
ENGINEERING•ARCHITECTURE•PLANNING
205 N. MICHIGAN AVE. CHICAGO, IL 60601
TELEPHONE: 312/616-0000

SCALE: VERT. 1" = 5'
HORIZ. 1" = 50'

NB EXIT RAMP DRAINAGE PROFILE

STA 8000+00 TO 8027+50