F.A.I. RTE.	SECTION	COUNTY	TOTAL SHEETS	SHEET NO.
55	*	WILL	608	262
STA.		TO STA.		
FED. ROAD DIST. NO. 1	ILLINOIS	FED. AID PROJECT		
* (26, 26HB-1&114) R-2		CONTRACT NO. 60363		

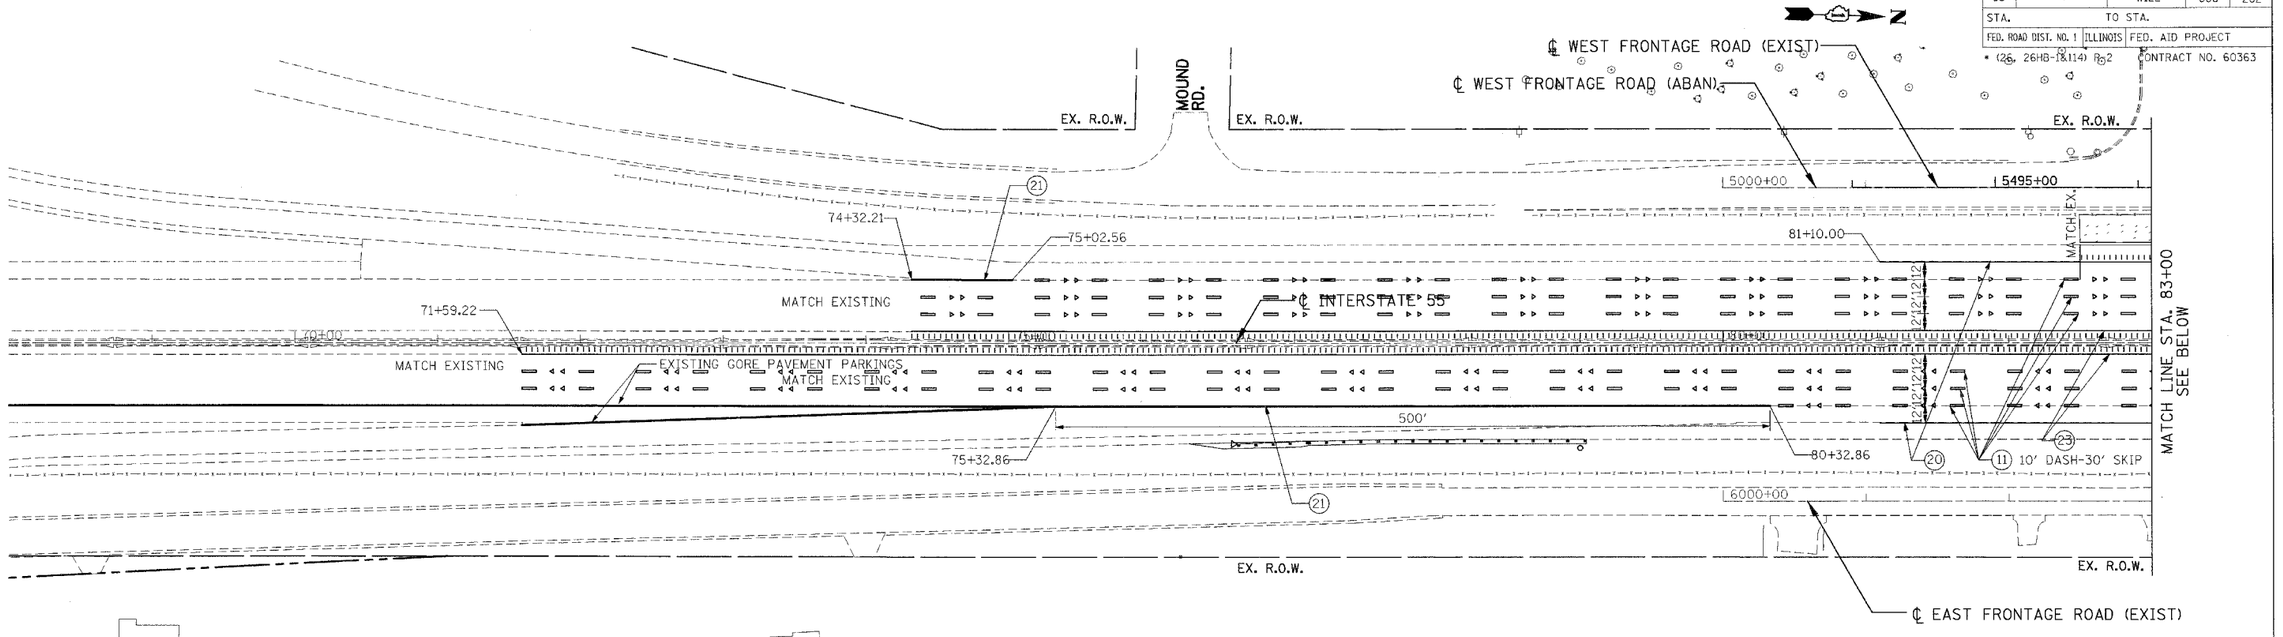

PAVEMENT MARKING LEGEND

10. PREFORMED PLASTIC PAVEMENT MARKING, TYPE B- LINE 4" (WHITE)
11. PREFORMED PLASTIC PAVEMENT MARKING, TYPE B- LINE 5" (WHITE)
12. PREFORMED PLASTIC PAVEMENT MARKING, TYPE B- LINE 4" (YELLOW)
13. POLYUREA PAVEMENT MARKING - LINE 4" (WHITE)
14. POLYUREA PAVEMENT MARKING - LINE 6" (WHITE)
15. POLYUREA PAVEMENT MARKING - LINE 24" (WHITE)
16. POLYUREA PAVEMENT MARKING - LETTERS & SYMBOLS
17. POLYUREA PAVEMENT MARKING - LINE 4" (YELLOW)
18. POLYUREA PAVEMENT MARKING - LINE 12" (YELLOW)
20. THERMOPLASTIC PAVEMENT MARKING- LINE 4" (WHITE)
21. THERMOPLASTIC PAVEMENT MARKING- LINE 8" (WHITE)
22. THERMOPLASTIC PAVEMENT MARKING- LINE 12" (WHITE)
23. THERMOPLASTIC PAVEMENT MARKING- LINE 4" (YELLOW)
24. THERMOPLASTIC PAVEMENT MARKING- LINE 12" (YELLOW)
~~25. POLYUREA PAVEMENT MARKING - LINE 5" (WHITE)~~
26. THERMOPLASTIC PAVEMENT MARKING- LETTERS AND SYMBOLS
27. THERMOPLASTIC PAVEMENT MARKING- LINE 6" (WHITE)
28. THERMOPLASTIC PAVEMENT MARKING- LINE 24" (WHITE)

◁ RAISED REFLECTIVE PAVEMENT MARKER ONE WAY CRYSTAL

NOTES:

1. RAISED REFLECTIVE PAVEMENT MARKERS TO BE PLACED PER DISTRICT 1 STD. TC-11.
2. EXIT ONLY PAVEMENT MARKINGS TO BE PLACED PER DISTRICT 1 STD. TC-12

LANDSCAPING LEGEND

ORNAMENTAL TREE
SHADE TREE
EVERGREEN TREE
SHRUBS
(X") TREE TRUNK PROTECTION (TTP)
SEEDING CLASS 2A *
SEEDING CLASS 4 **
SODDING, SALT TOLERANT ***
SEEDING CLASS 4 & 5A **

* TOPSOIL EXC & PLAC, 4" NITROGEN, PHOSPHOROUS AND POTASSIUM FERTILIZER NUTRIENTS (90 LBS/ACRE EACH)

**COMPOST FURNISH AND PLACE, 4"

*** TOPSOIL EXC & PLAC, 4" NITROGEN, PHOSPHOROUS AND POTASSIUM FERTILIZER NUTRIENTS (60 LBS/ACRE EACH)

REVISIONS	
NAME	DATE

ILLINOIS DEPARTMENT OF TRANSPORTATION
FAI 55 AT FAP 338 ILLINOIS ROUTE 59
SECTION: (26, 26HB-1&114) R-2

I-55 PAVEMENT MARKING AND LANDSCAPING PLANS STA. 68+00 TO STA. 98+00

SCALE: 1" = 50'
DRAWN BY: JB
DATE: 03/14/08
CHECKED BY: ACL

TENG

TENG & ASSOCIATES, INC.
ENGINEERS•ARCHITECTS•PLANNERS
300 N. MICHIGAN AVE. CHICAGO, IL 60601
TELEPHONE: 312/938-0300

...\ALT00RHL.DGN, ...\SUR00RLDGN, ...\EXH00RLB.DGN, ...\SUR00R9V.DGN, ...\TP000RCP.DGN, ...\RDW00RHLDGN, ...\RDW00RHLDGN, ...\RDW00RHLDGN, ...\RDW00RDLDGN, ...\RDW00RNLDGN,
3/4/2008, 8:59:05 T:\DOCUMENT\93270\DIV\LTD0\PVM00RSF.DGN BONDHUD
1 2 