F.A.I. RTE.	SECTION	COUNTY	TOTAL SHEETS	SHEET NO.
55	•	WILL	608	269
STA.	TO STA.			
FED. ROAD DIST. NO. 1	ILLINOIS	FED. AID PROJECT		
• (26, 26HB-1&114) R-2		CONTRACT NO. 60363		

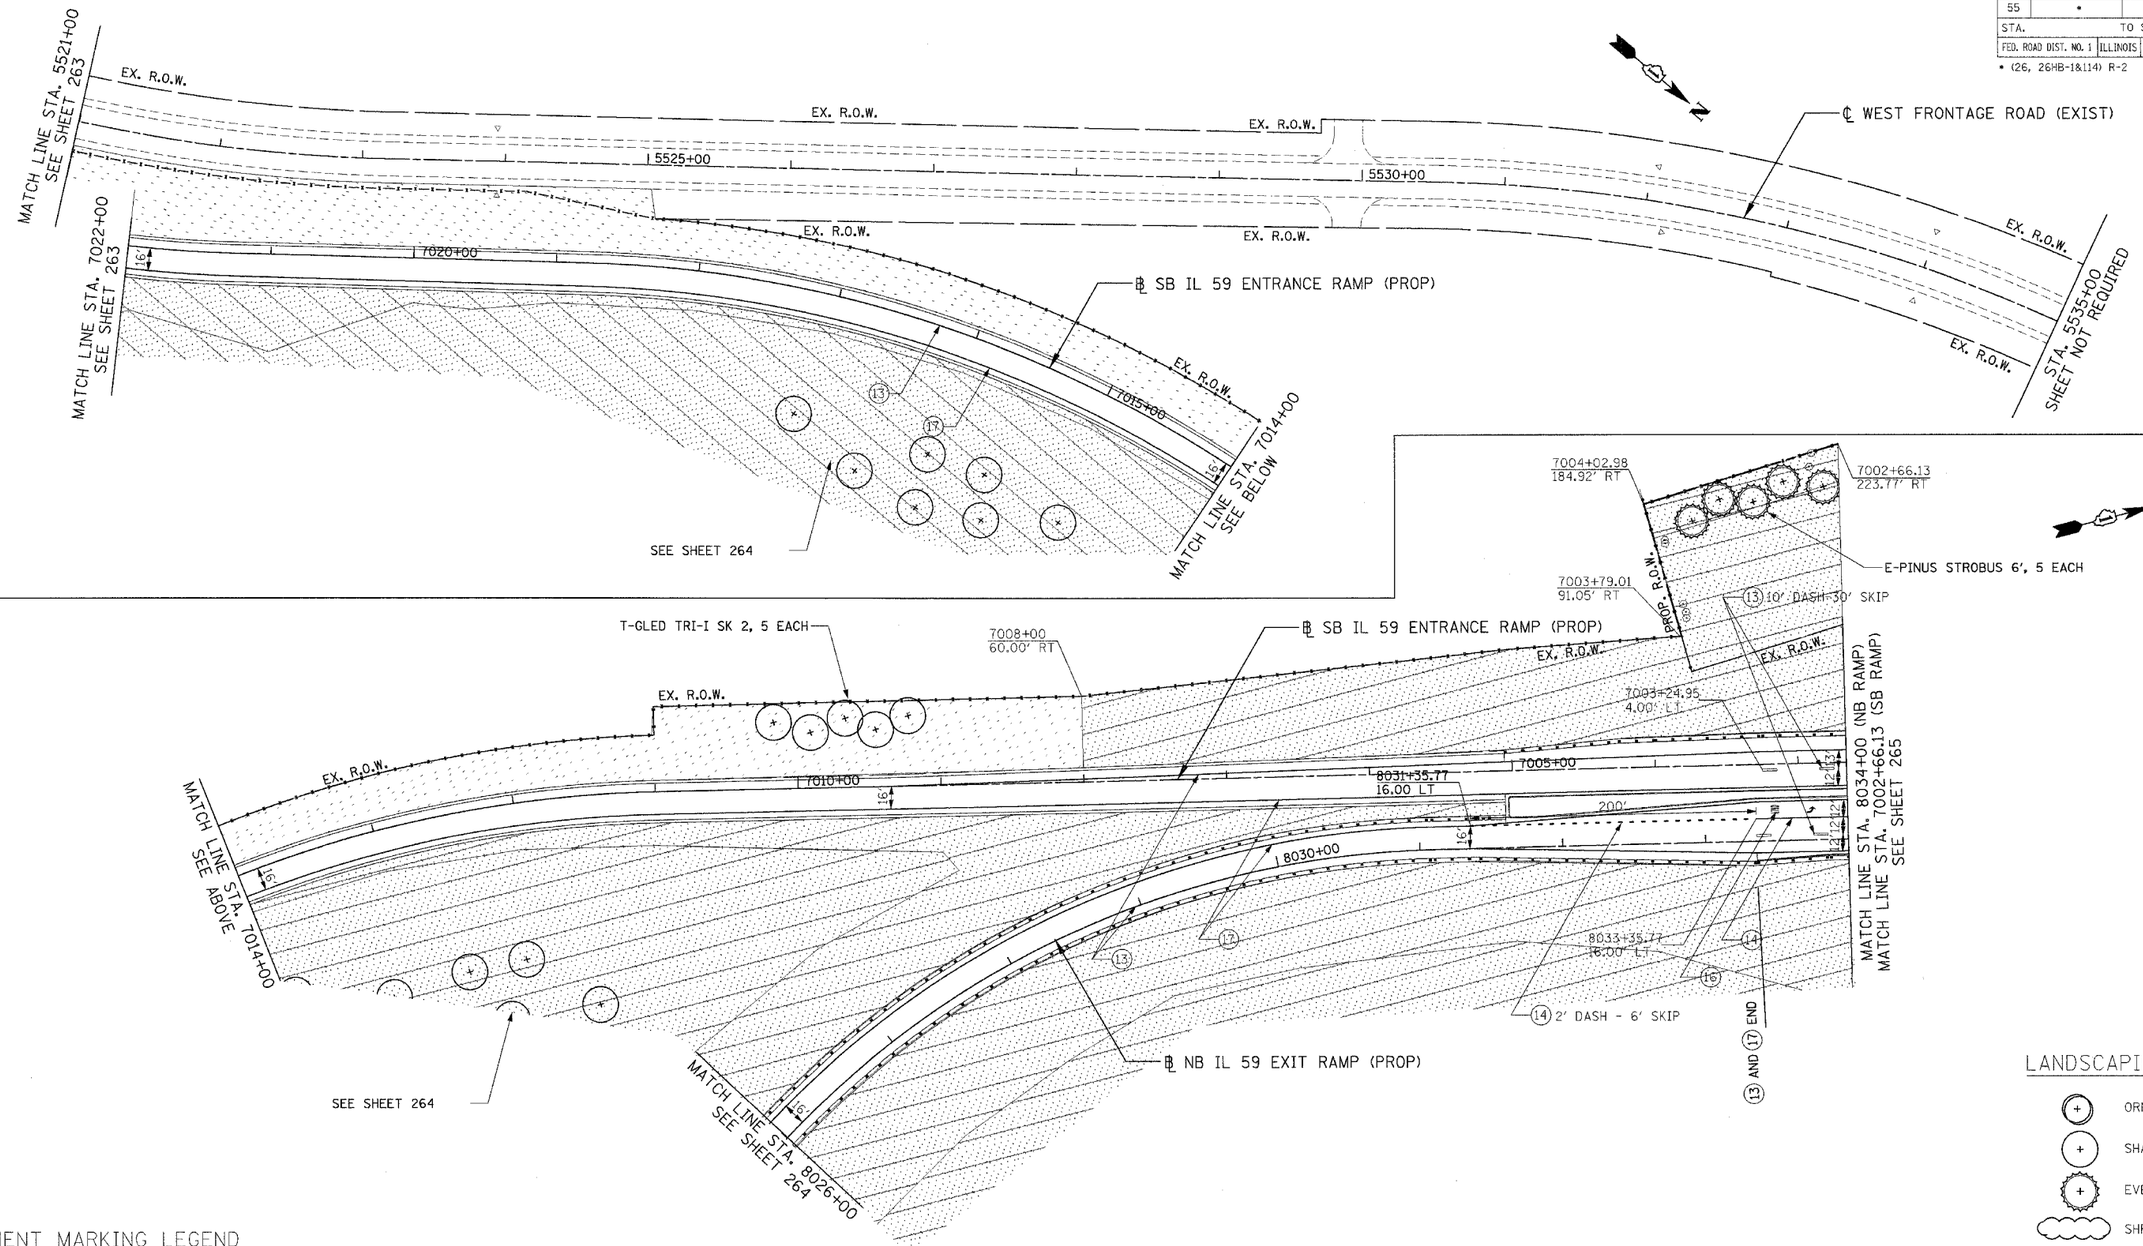

PAVEMENT MARKING LEGEND

(10) PREFORMED PLASTIC PAVEMENT MARKING, TYPE B- LINE 4" (WHITE)

(11) PREFORMED PLASTIC PAVEMENT MARKING, TYPE B- LINE 5" (WHITE)

(12) PREFORMED PLASTIC PAVEMENT MARKING, TYPE B- LINE 4" (YELLOW)

(13) POLYUREA PAVEMENT MARKING - LINE 4" (WHITE)

(14) POLYUREA PAVEMENT MARKING - LINE 6" (WHITE)

(15) POLYUREA PAVEMENT MARKING - LINE 24" (WHITE)

(16) POLYUREA PAVEMENT MARKING - LETTERS & SYMBOLS

(17) POLYUREA PAVEMENT MARKING - LINE 4" (YELLOW)

(18) POLYUREA PAVEMENT MARKING - LINE 12" (YELLOW)

(20) THERMOPLASTIC PAVEMENT MARKING- LINE 4" (WHITE)

(21) THERMOPLASTIC PAVEMENT MARKING- LINE 8" (WHITE)

(22) THERMOPLASTIC PAVEMENT MARKING- LINE 12" (WHITE)

(23) THERMOPLASTIC PAVEMENT MARKING- LINE 4" (YELLOW)

(24) THERMOPLASTIC PAVEMENT MARKING- LINE 12" (YELLOW)

~~(25) POLYUREA PAVEMENT MARKING - LINE 5" (WHITE)~~

(26) THERMOPLASTIC PAVEMENT MARKING- LETTERS AND SYMBOLS

(27) THERMOPLASTIC PAVEMENT MARKING- LINE 6" (WHITE)

(28) THERMOPLASTIC PAVEMENT MARKING- LINE 24" (WHITE)

◁ RAISED REFLECTIVE PAVEMENT MARKER ONE WAY CRYSTAL

NOTES:

1. RAISED REFLECTIVE PAVEMENT MARKERS TO BE PLACED PER DISTRICT 1 STD. TC-11.
2. EXIT ONLY PAVEMENT MARKINGS TO BE PLACED PER DISTRICT 1 STD. TC-12

LANDSCAPING LEGEND

(X") TREE TRUNK PROTECTION (TTP)

SEEDING CLASS 2A *

SEEDING CLASS 4 **

SODDING, SALT TOLERANT ***

SEEDING CLASS 4 & 5A **

* TOPSOIL EXC & PLAC, 4" NITROGEN, PHOSPHOROUS AND POTASSIUM FERTILIZER NUTRIENTS (90 LBS/ACRE EACH)

**COMPOST FURNISH AND PLACE, 4"

*** TOPSOIL EXC & PLAC, 4" NITROGEN, PHOSPHOROUS AND POTASSIUM FERTILIZER NUTRIENTS (60 LBS/ACRE EACH)

LANDSCAPING LEGEND

ORNAMENTAL TREE

SHADE TREE

EVERGREEN TREE

SHRUBS

REVISIONS	
NAME	DATE

ILLINOIS DEPARTMENT OF TRANSPORTATION
FAI 55 AT FAP 338 ILLINOIS ROUTE 59
SECTION: (26, 26HB-1&114) R-2

NB/SB RAMP PAVEMENT MARKING AND LANDSCAPING PLANS STA. 7002+66 TO STA. 7022+00

SCALE: 1" = 50'
DRAWN BY: JB
DATE: 03/14/08
CHECKED BY: ACL

TENG

TENG & ASSOCIATES, INC.
ENGINEERS▪ARCHITECTS▪PLANNERS
300 N. MICHIGAN AVE. CHICAGO, IL 60601
TELEPHONE: 312/616-0006

...\ALT00RHL.DGN, ...\SUR00RL.DGN, ...\EXH00RL.DGN, ...\SUR00SEV.DGN, ...\TPO0PRP.DGN, ...\RDW00RHL.DGN, ...\ALT00RHL.DGN, ...\SUR00RL.DGN, ...\PVM00SRL.DGN, ...\ALT00RHL.DGN, ...\SUR00SEJ.DGN, ...\RDW00RHL.DGN, ...\TTB00RPA.DGN, ...\RDW00RDJ.DGN, ...\ROW00RDJ.DGN, ...\ROW00RDJ.DGN,
3:44:2008, 8:58:29 P:\PROJECT\W032790\CIVIL\DGN\PVM00RST.DGN
BDNDHLUO