F.A.I. RTE.	SECTION	COUNTY	TOTAL SHEETS	SHEET NO.
55	*	WILL	608	278
STA.		TO STA.		
FED. ROAD DIST. NO. 1	ILLINOIS	FED. AID PROJECT		
* (26, 26HB-1&114) R-2		CONTRACT NO. 60363		

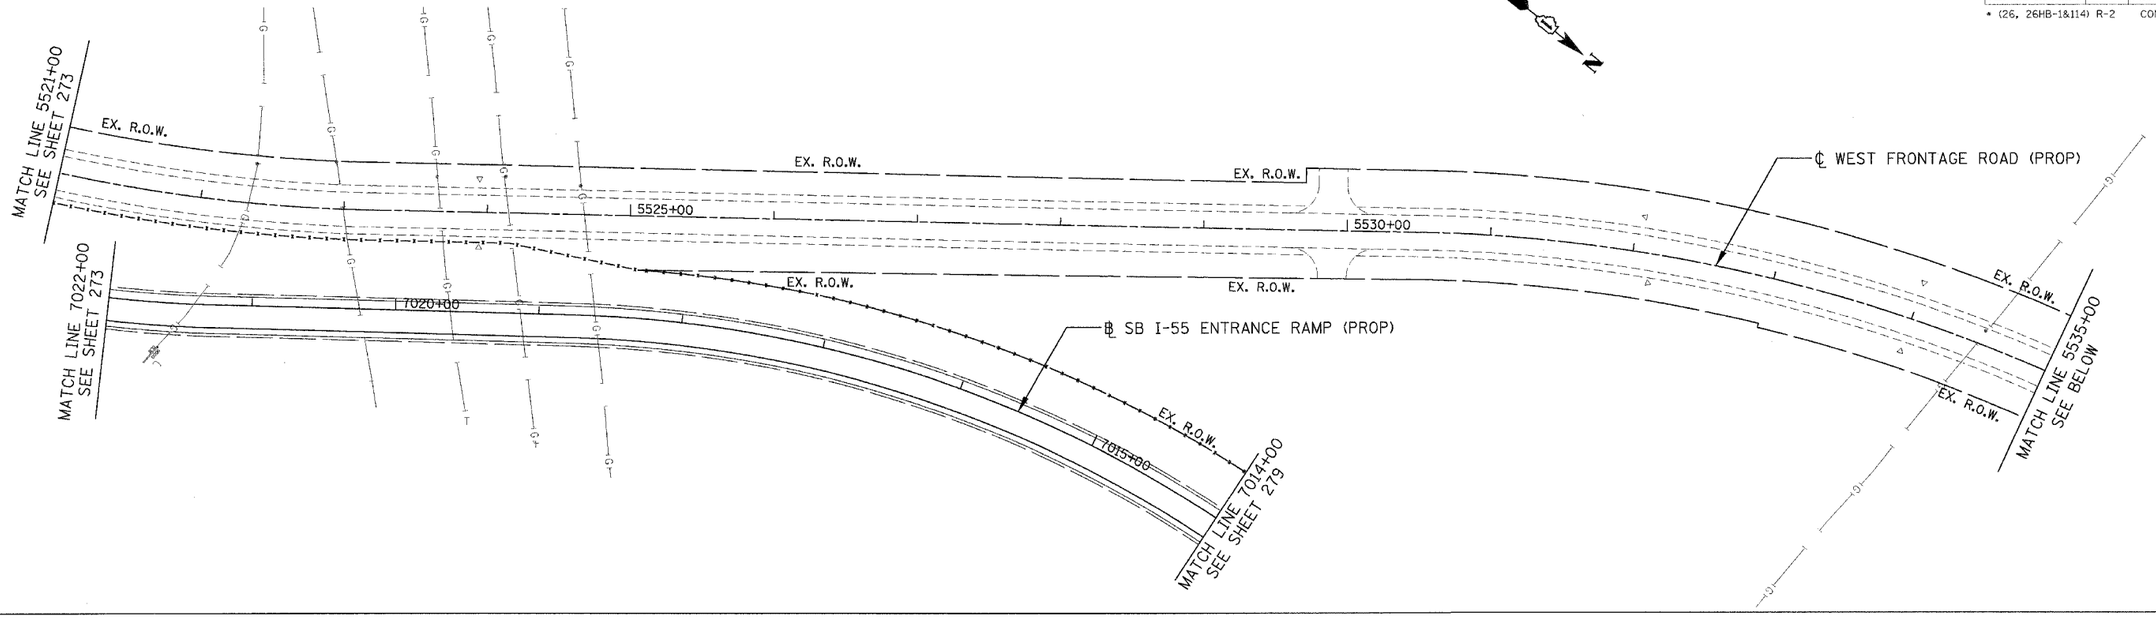

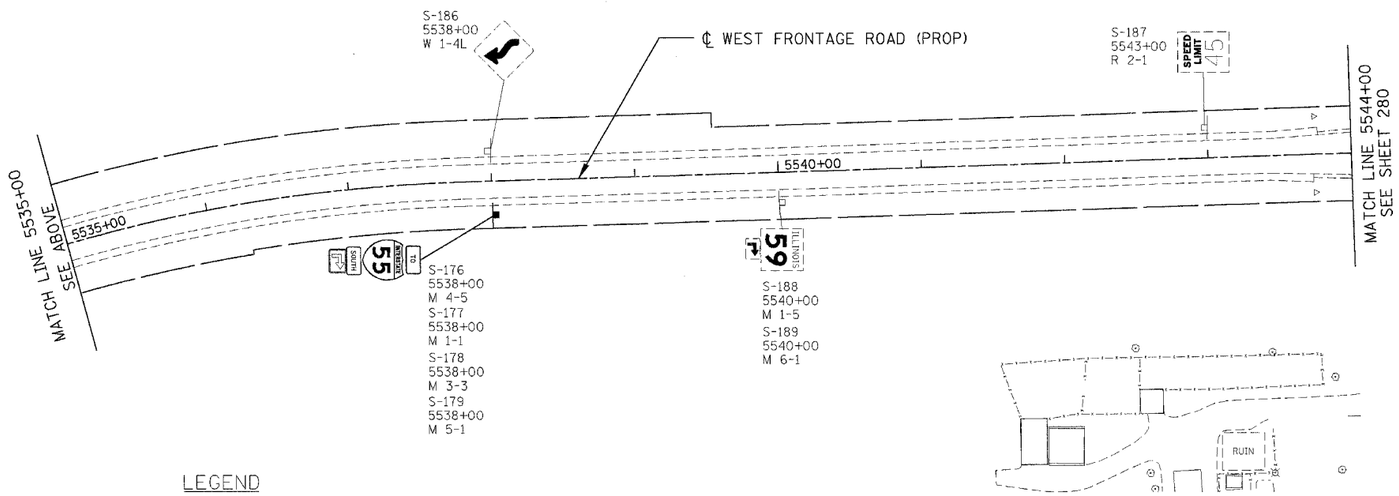

LEGEND

- EXISTING SIGN TRUSS
- PROPOSED SIGN TRUSS
- EXISTING CANTILEVER SIGN FOUNDATION
- PROPOSED CANTILEVER SIGN FOUNDATION
- EXISTING GROUND/ BRIDGE MOUNTED SIGN
- PROPOSED GROUND/ BRIDGE MOUNTED SIGN
- EXISTING SIGN TO BE RELOCATED. (AT SAME STATION UNLESS SPECIFIED OTHERWISE)
- EXISTING SIGN TO BE REMOVED
- EXISTING SIGN TO REMAIN IN PLACE

REVISIONS	
NAME	DATE

ILLINOIS DEPARTMENT OF TRANSPORTATION
FAI 55 AT FAP 338 ILLINOIS ROUTE 59
SECTION: (26, 26HB-1&114) R-2

EXISTING AND PROPOSED SB RAMP SIGNING PLAN STA. 7014+00 TO STA 7022+00

SCALE: 1" = 50' DRAWN BY: JB
DATE: 03/14/08 CHECKED BY: ACL

TENG

TENG & ASSOCIATES, INC.
ENGINEERS/ARCHITECTS/PLANNERS
300 N. MICHIGAN AVE. CHICAGO, IL 60601
TELEPHONE: (312)616-0300

...\ALTOOR46.DGN, ...\SUR00RLL.DGN, ...\EX400RL9.DGN, ...\SUR00RW.DGN, ...\TP000RCP.DGN, ...\RDW00RH.DGN, ...\TP000RCP.DGN, ...\RDW00RH.DGN, ...\TBG00RKN.DGN, ...\RDW00R0D.DGN, ...\ROW00PRN.DGN,
3/4/2008 8:57:54 TL:\DOCUMENT\93230\CIVIL\DGN\SDW00RV.DGN
BONDHUJO
1 2 