*REF-LITE09
*REF-LITE08

CONTRACT* 60363

F.A. RTE.	SECTION	COUNTY	TOTAL SHEETS	SHEET NO.
	*		608	325
STA.		TO STA.		
FED. ROAD DIST. NO.	ILLINOIS	FED. AID PROJECT		

* 26HB-1BR & 114R-1

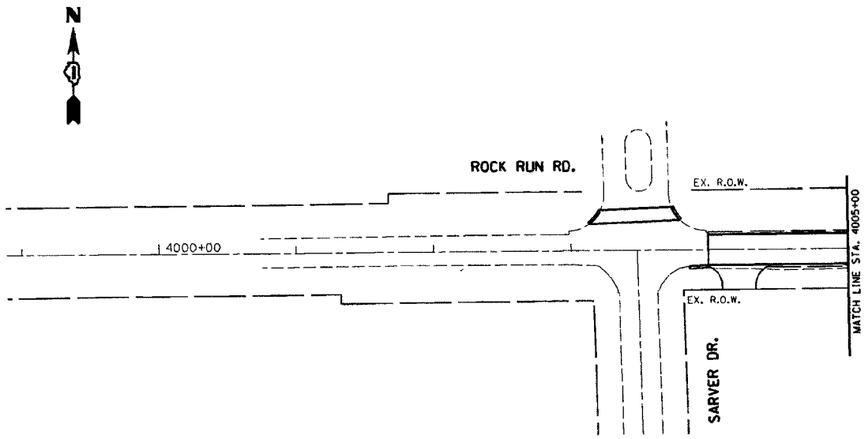

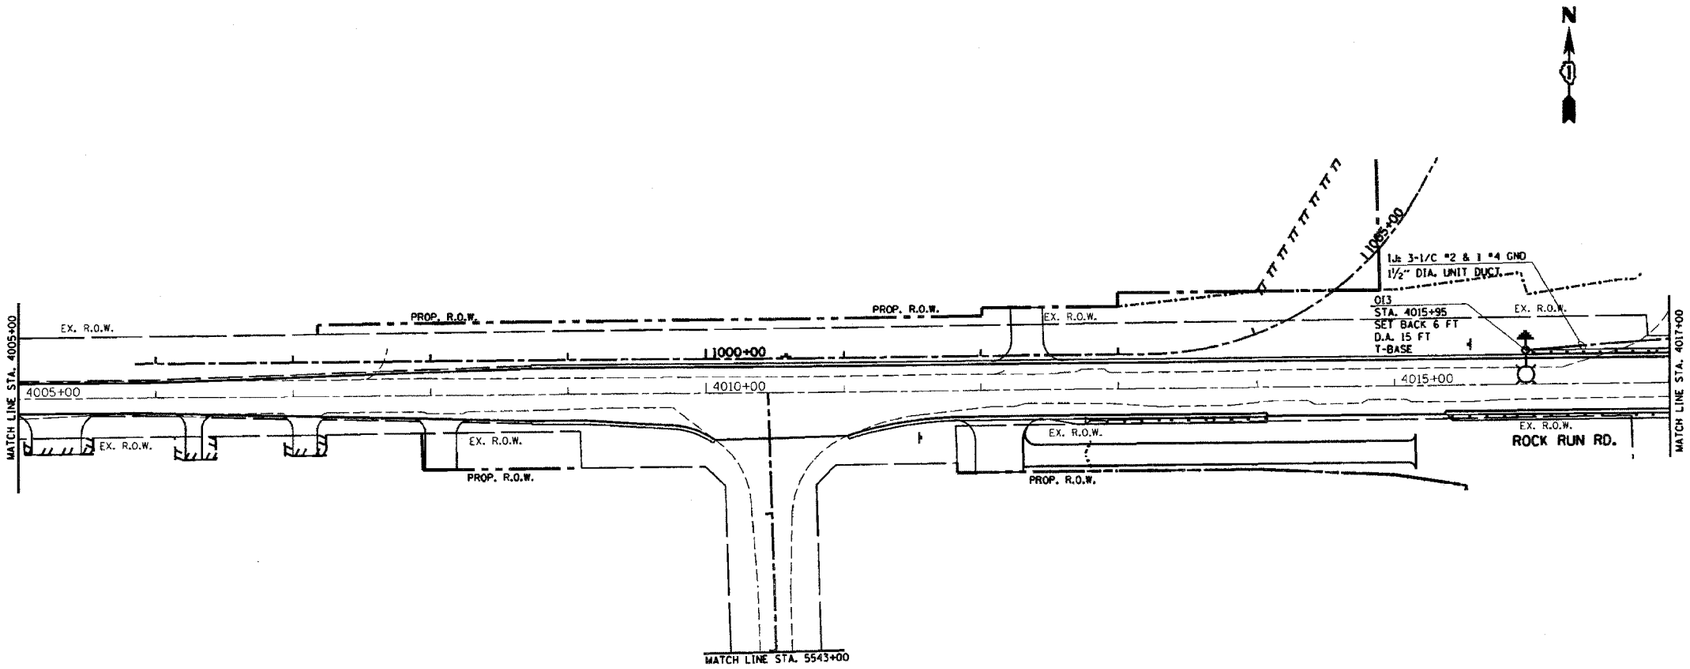

REVISIONS NAME	DATE

ILLINOIS DEPARTMENT OF TRANSPORTATION

I-55 AT IL. ROUTE 59
IDOT LIGHTING PLAN

SCALE: VERT. 1"=50'
HORIZ.
DATE 3/13/2008

DRAWN BY T.G.
CHECKED BY

3/13/2008
c:\projects\el26397\sh_lighting.dgn
bauerdl

...\el26397\sh_lighting.dgn 3/13/2008 1:08:14 PM User=bauerdl