F.A.I. RTE.	SECTION	COUNTY	TOTAL SHEETS	SHEET NO.
55	•	WILL	608	416
STA.	TO STA.			
FED. ROAD DIST. NO. 1	ILLINOIS	FED. AID PROJECT		
• (26, 26HB-1&114) R-2	CONTRACT NO. 60363			

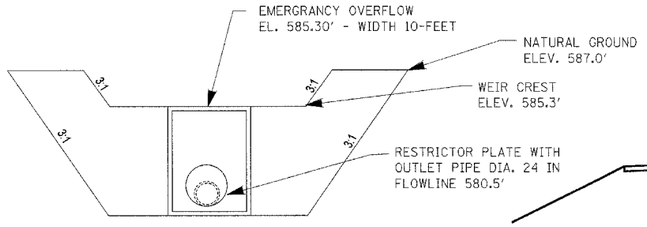

OUTLET INFORMATION
PIPE/RESTRICTOR & OVERFLOW SPILLWAY N.T.S.

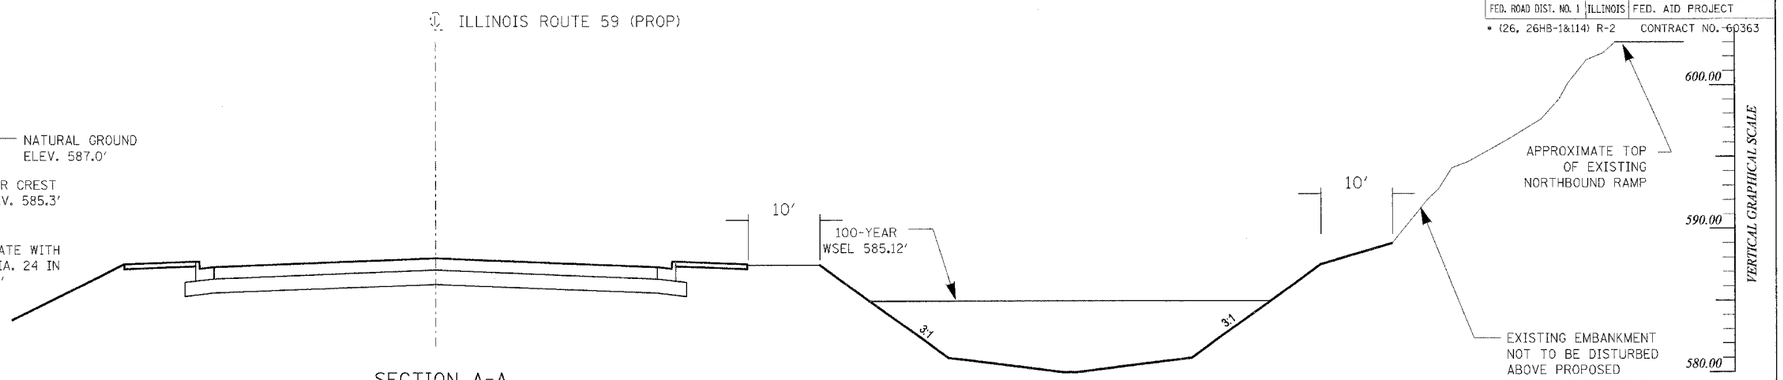

SECTION A-A

0 10 20 30 40 50
HORIZONTAL GRAPHICAL SCALE

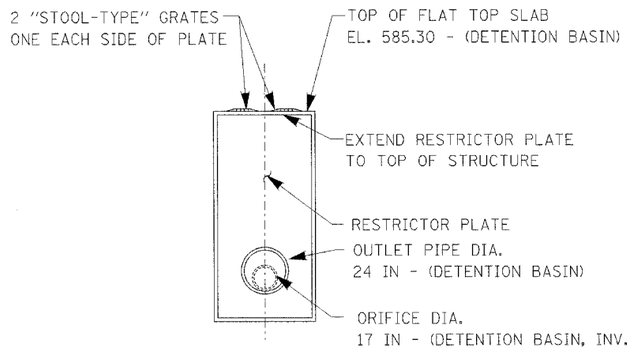

STRUCTURE INFORMATION
RESTRICTOR MANHOLE WITH RESTRICTOR PLATE

NOTE:

FOR STRUCTURE AND PIPE INFORMATION,
SEE SHEETS 216 TO 221.

FOR RESTRICTOR MANHOLE DETAILS,
SEE SHEET 411

RESTRICTOR MANHOLES ARE PAID FOR AT THE CONTRACT UNIT PRICE EACH FOR "MANHOLES, WITH RESTRICTOR PLATE"

CONCRETE COLLARS ARE PAID FOR AT THE CONTRACT UNIT PRICE EACH FOR "CONCRETE COLLAR"

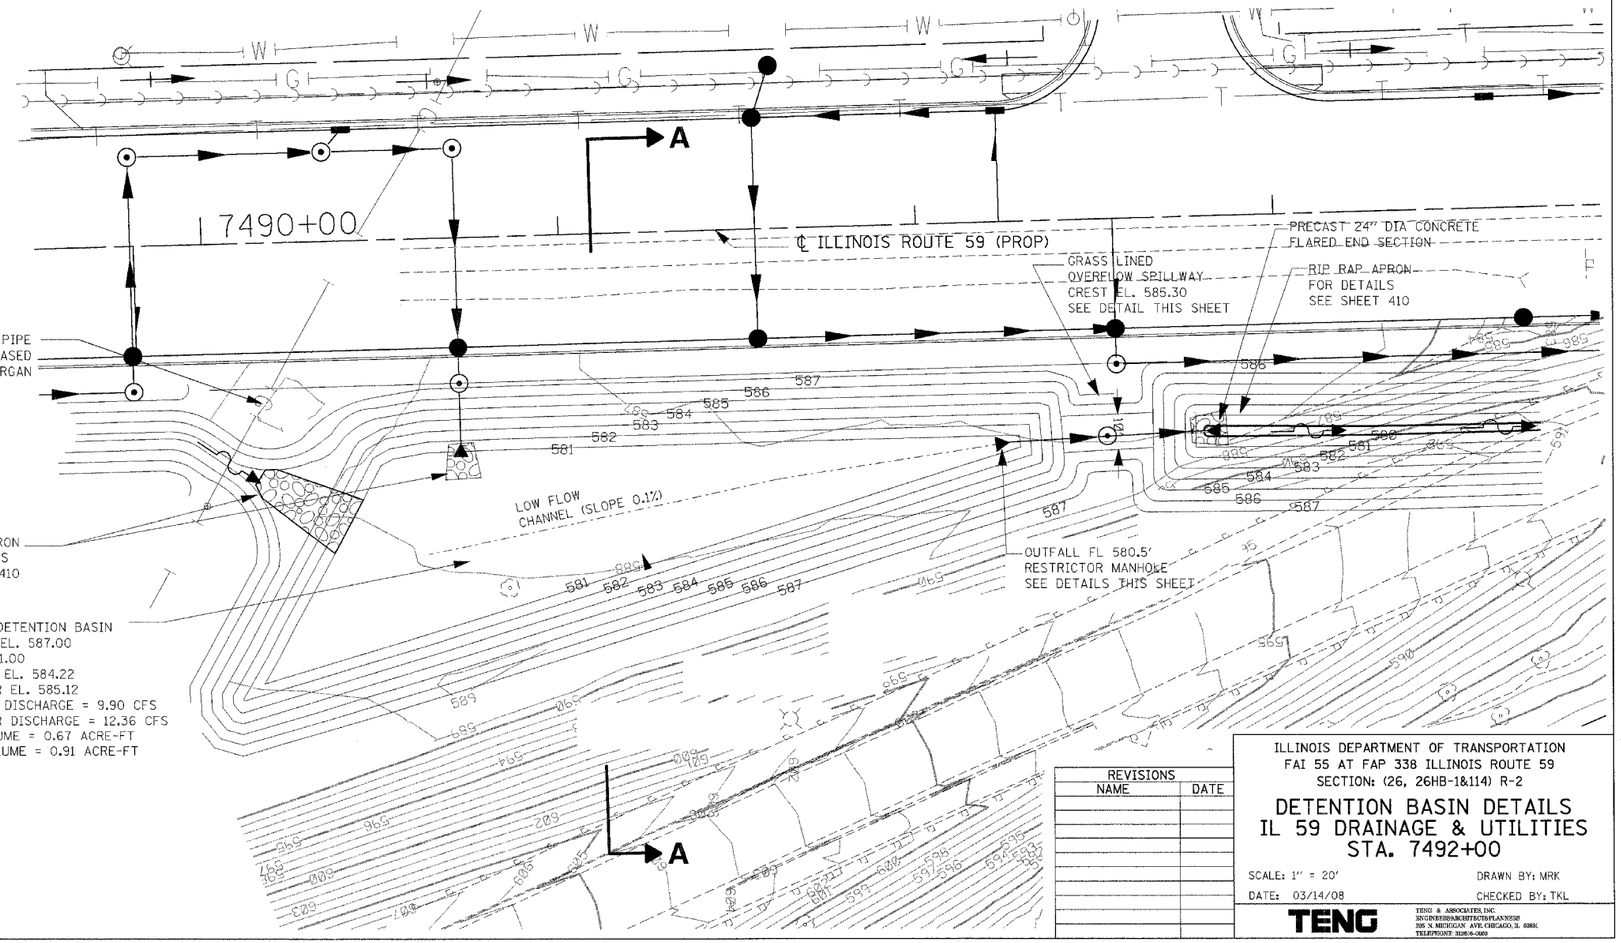

REVISIONS	
NAME	DATE

ILLINOIS DEPARTMENT OF TRANSPORTATION
FAI 55 AT FAP 338 ILLINOIS ROUTE 59
SECTION: (26, 26HB-1&114) R-2

DETENTION BASIN DETAILS
IL 59 DRAINAGE & UTILITIES
STA. 7492+00

SCALE: 1" = 20'
DRAWN BY: MRK
DATE: 03/14/08
CHECKED BY: TKL

TENG

TENG & ASSOCIATES, INC.
ENGINEERS/ARCHITECTS/PLANNERS
205 N. MICHIGAN AVE, CHICAGO, IL 60601
TELEPHONE 312/616-0460

J:\ALTOO6H6.DGN, ..\SURFORLD.DGN, ..\ENVIRLD.DGN, ..\SURGRPLD.DGN, ..\TPOORCP.DGN, ..\RDWORGRD.DGN, ..\TTEOGRNLD.DGN, ..\CONCRSPA.DGN, ..\RDWORGNLD.DGN, ..\RDWORGRPLD.DGN, ..\UTLOORGP.DGN, ..\UTLOORGR.DGN, ..\DRAGRPLD.DGN, ..\DRAGCRPLD.DGN, ..\DRAORUTY.DGN, ..\DRAOSWD.DGN
J:\ALTOO6H6.DGN 14:28:18 15SEP08
USER: MRK
PW: NOT USED
DGN: DRA00SWD.DGN
1 2 
BOMDMJ0