F.A.I. RTE.	SECTION	COUNTY	TOTAL SHEETS	SHEET NO.
55	*	WILL	608	424
STA.		TO STA.		
FED. ROAD DIST. NO. 1	ILLINOIS	FED. AID PROJECT		
* (26, 26HB-1&114) R-2		CONTRACT NO. 60363		

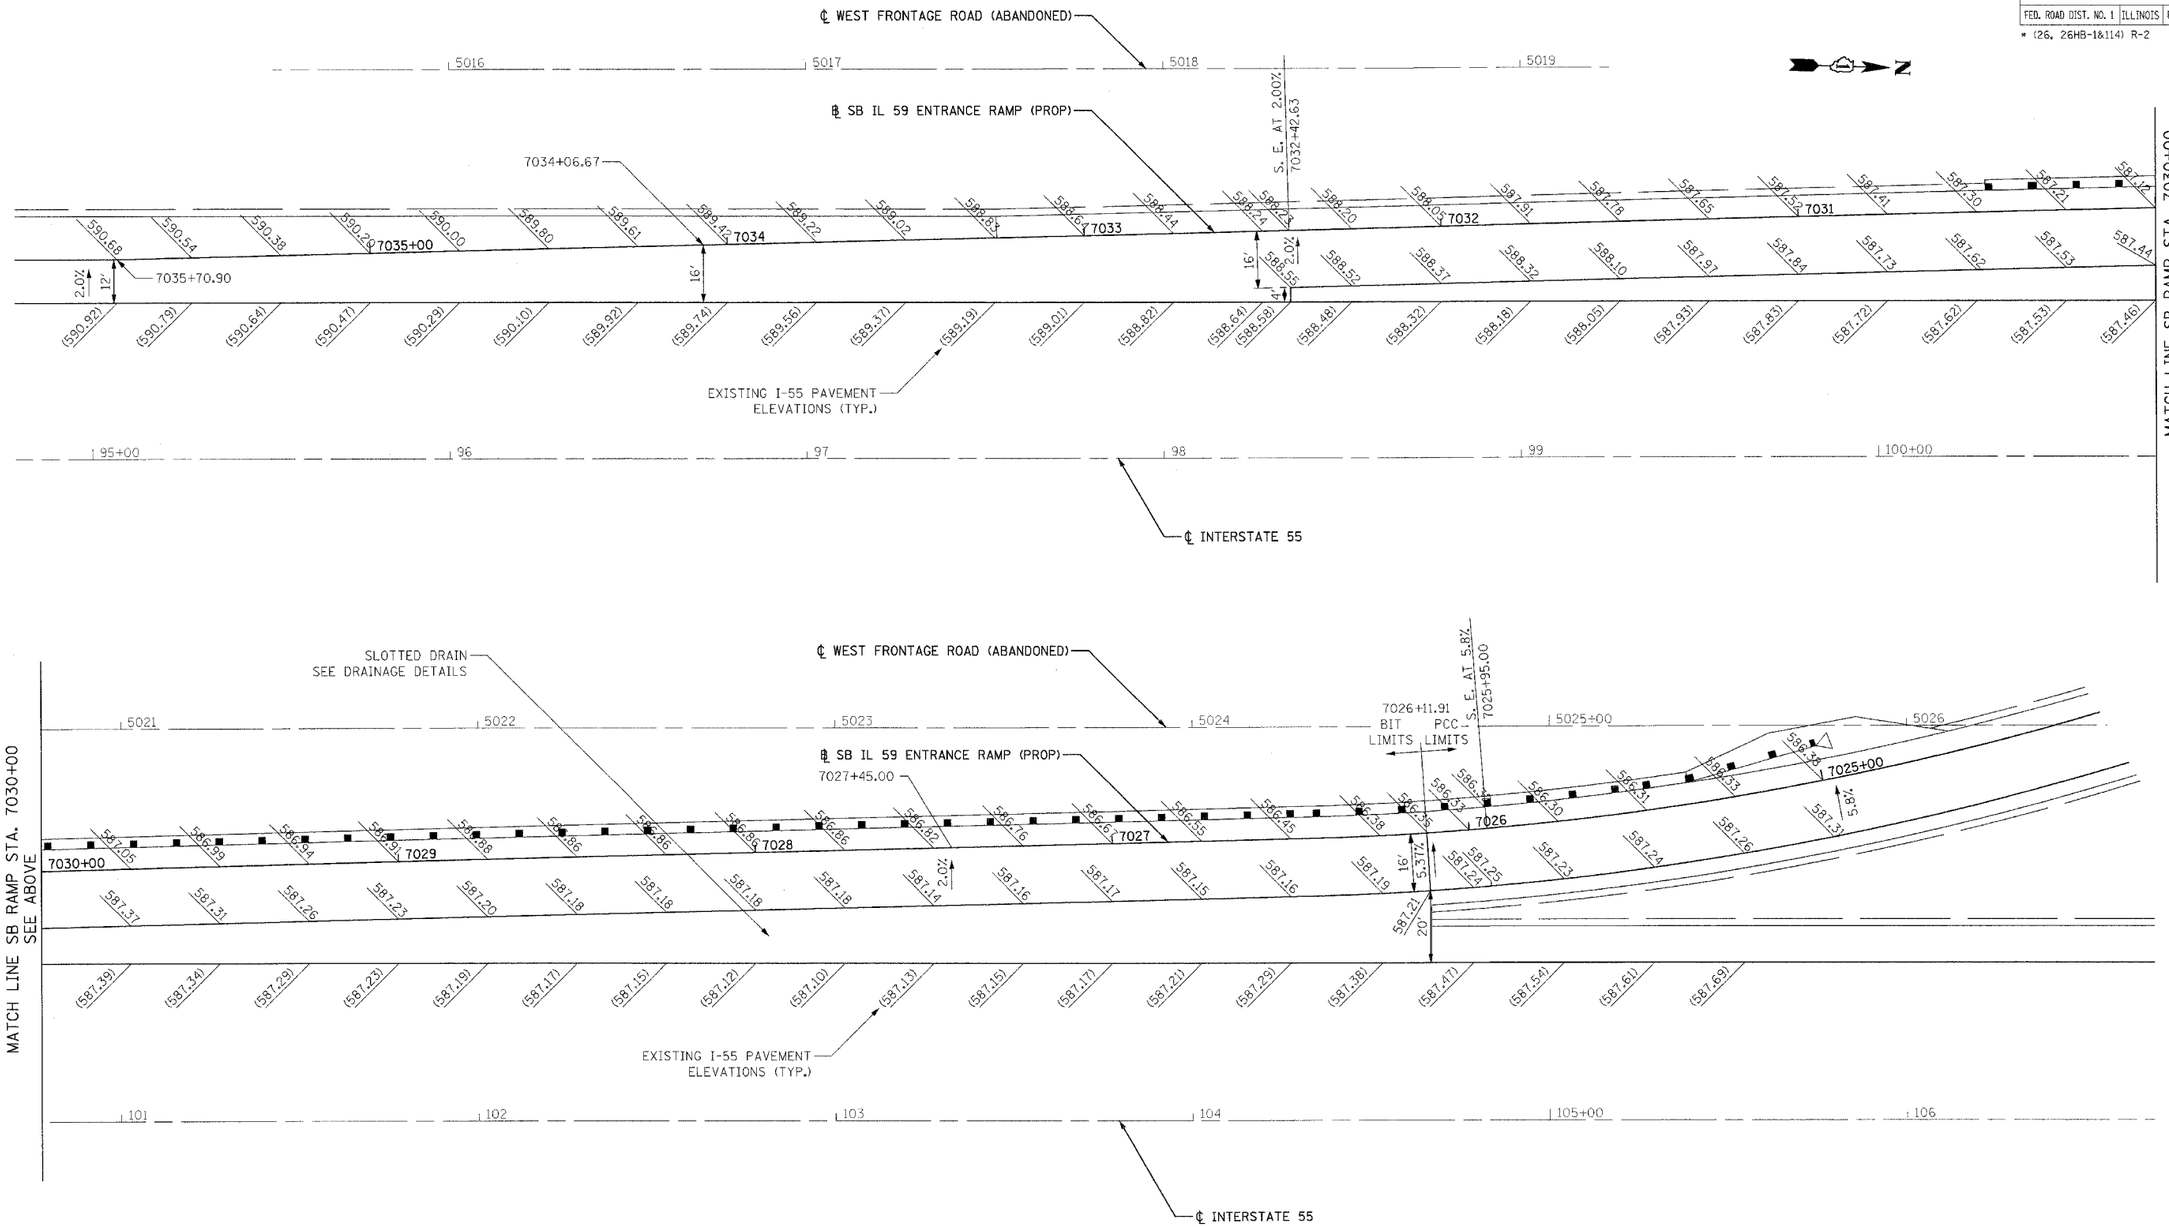

REVISIONS	
NAME	DATE

ILLINOIS DEPARTMENT OF TRANSPORTATION
FAI 55 AT FAP 338 ILLINOIS ROUTE 59
SECTION: (26, 26HB-1&114) R-2

ROADWAY DETAIL
SB ENTRANCE RAMP GRADING

SCALE: 1"=20'
DRAWN BY: JB
DATE: 03/14/08
CHECKED BY: ACL

TENG

TENG & ASSOCIATES, INC.
ENGINEERS•ARCHITECTS•PLANNERS
205 N. MICHIGAN AVE, CHICAGO, IL 60601
TELEPHONE: 312/856-0900

..\AITOOLS.DGN, ..\RDWYWORK.DGN, ..\TTBGORN.DGN, ..\SURVORL.DGN, ..\XSWORL.DGN, ..\GRADOU.C.DGN, ..\ALTOOLS.DGN, ..\RDWORL.DGN, ..\SURVORL.DGN, ..\GRADOU.C.DGN, ..\GRADOU.C.DGN, ..\ALTOOLS.DGN, ..\RDWORK.DGN, ..\TTBGORN.DGN, ..\SURVORL.DGN, ..\XSWORL.DGN, ..\GRADOU.C.DGN, ..\ALTOOLS.DGN, ..\RDWORK.DGN
3-JE-2008, 10:53:48 T:\DOCUMENT\1922750\CIVIL\GRADE\TOPOV1.DGN
BOND AMOUNT
1 2 