F.A.I. RTE.	SECTION	COUNTY	TOTAL SHEETS	SHEET NO.
55	*	WILL	608	425
STA.		TO STA.		
FED. ROAD DIST. NO. 1	ILLINOIS	FED. AID PROJECT		

* (26, 26HB-1&114) R-2 CONTRACT NO. 60363

THE CONTRACTOR SHALL GRADE THE RUNAROUND AREA OF THE AFTER REMOVAL OF THE RUNAROUND PAVEMENT. THE PROPOSED GRADE SHALL BE PER THE CONTOURS AS SHOWN ON THIS PLAN AND PER THE DIRECTION OF THE ENGINEER.

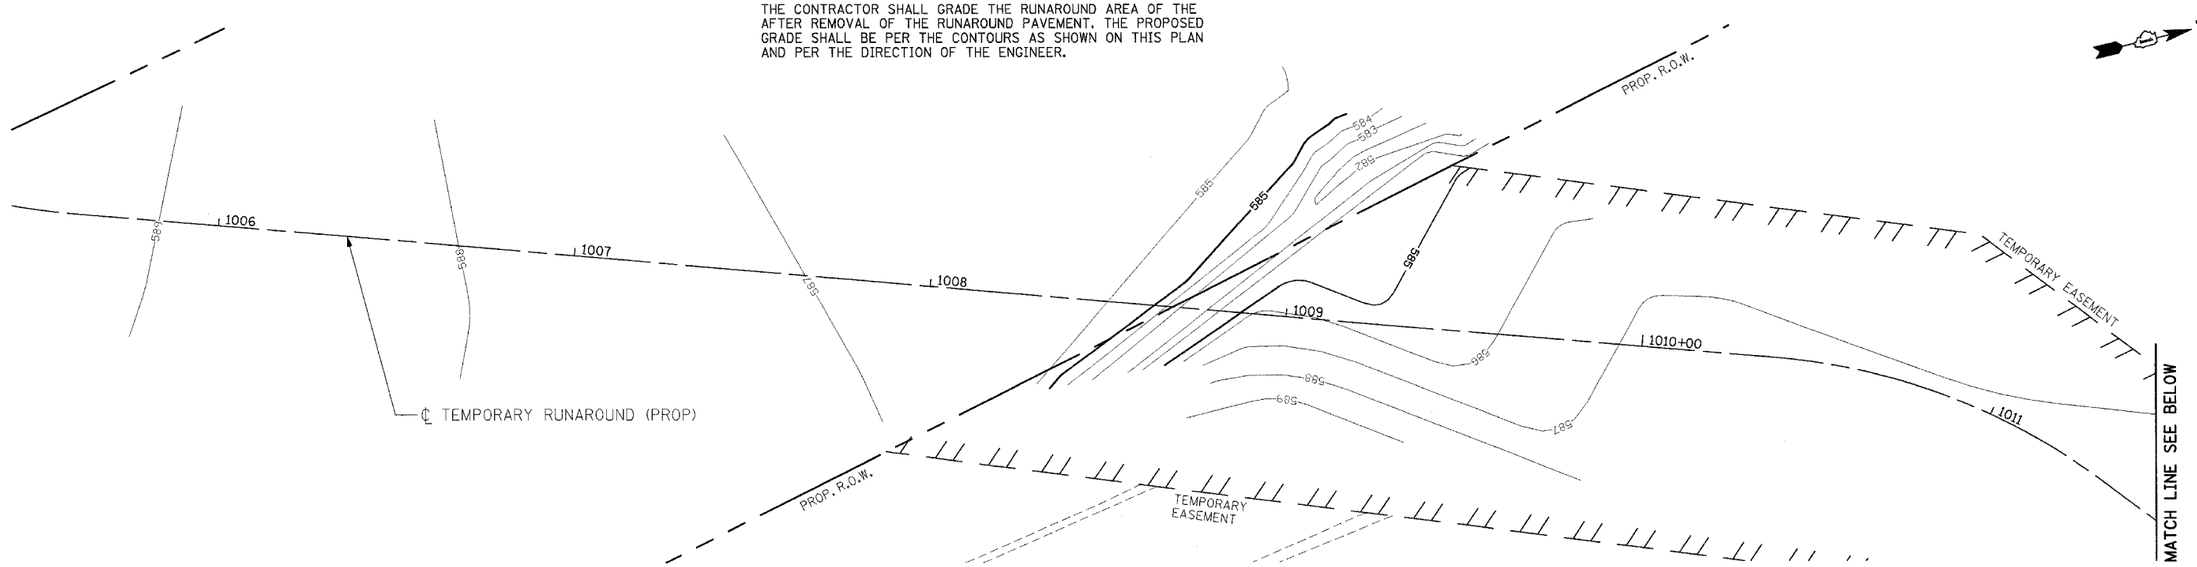

TEMPORARY RUNAROUND GRADING

THE CONTRACTOR SHALL GRADE THE RUNAROUND AREA OF THE AFTER REMOVAL OF THE RUNAROUND PAVEMENT. THE PROPOSED GRADE SHALL BE PER THE CONTOURS AS SHOWN ON THIS PLAN AND PER THE DIRECTION OF THE ENGINEER.

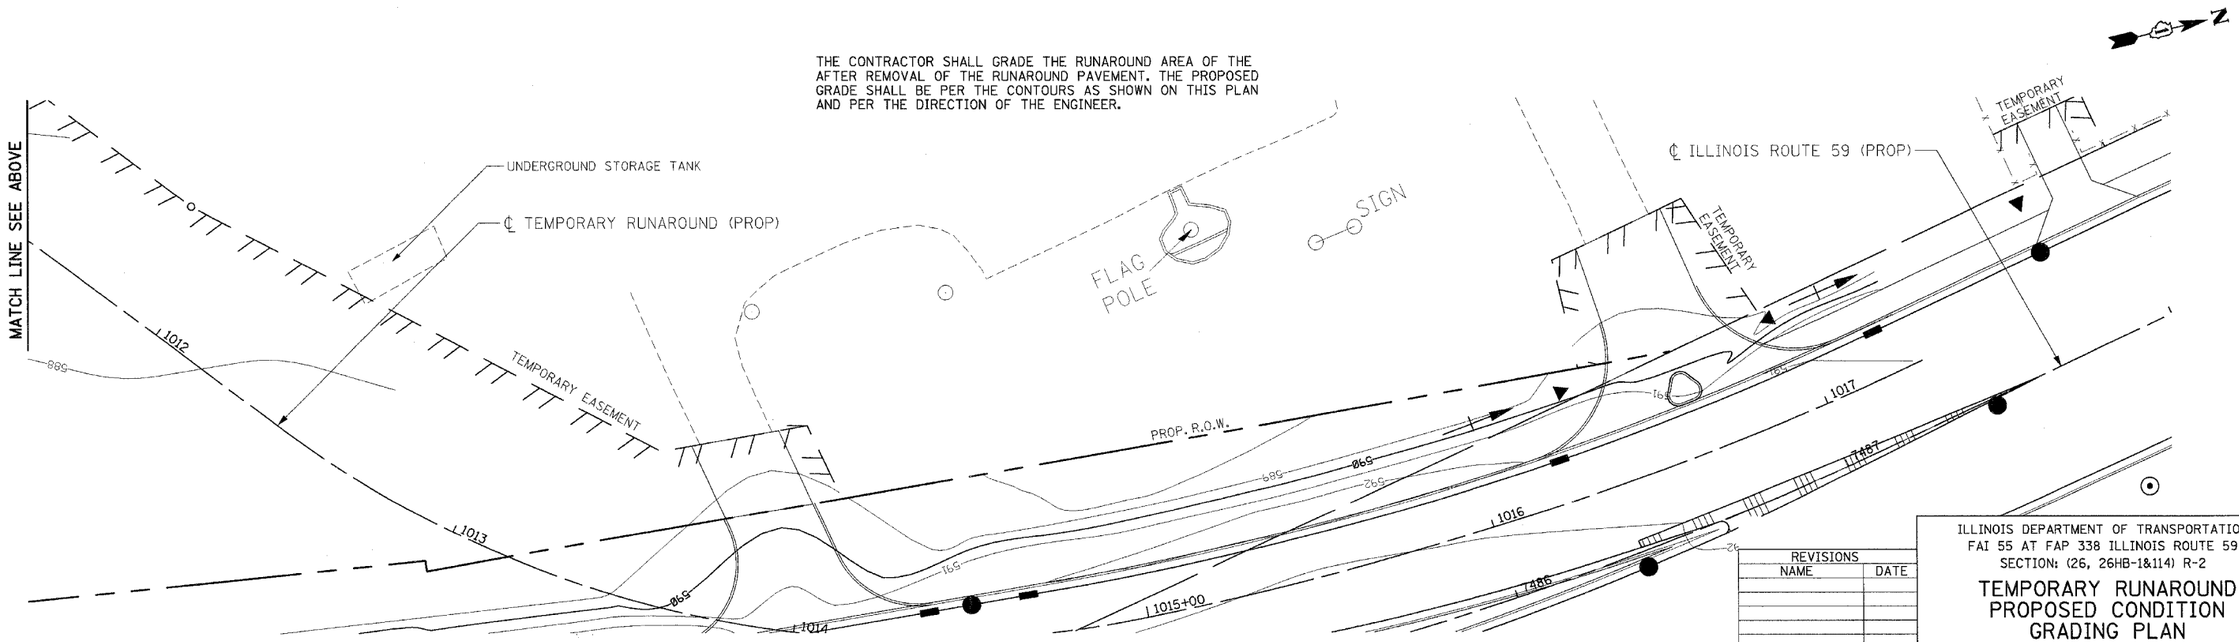

TEMPORARY RUNAROUND GRADING

REVISIONS	
NAME	DATE

ILLINOIS DEPARTMENT OF TRANSPORTATION
FAI 55 AT FAP 338 ILLINOIS ROUTE 59
SECTION: (26, 26HB-1&114) R-2

TEMPORARY RUNAROUND PROPOSED CONDITION GRADING PLAN

SCALE: 1"=20' DRAWN BY: JB

DATE: 03/14/08 CHECKED BY: ACL

TENG

TENG & ASSOCIATES, INC.
ENGINEERS/ARCHITECTS/PLANNERS
205 N. MICHIGAN AVE. CHICAGO, IL 60601
TELEPHONE: 312/616-0000

..\ALT0048.DGN, ..\DRAGORPO.DGN, ..\ROWORORU.DGN, ..\SUROGUSE.DGN, ..\TTBOARK1.DGN, ..\ALT0048.DGN, ..\CONG0340.DGN, ..\SUROGUSE.DGN, ..\DRAGORPO.DGN, ..\ROWORORU.DGN
3-4-2008, 0453:47 T:\DOCUMENT\93270A\CIVIL\CONTROW\0423-.DGN
2 3 4 5 6 7 8 9 0 1 2 13 14 15 
BOMPLOT