F.A.I RTE.	SECTION	COUNTY	TOTAL SHEETS	SHEET NO.
59	*	WILL	608	426L
STA. 1000+00		TO STA. 1016+00		
FED. ROAD DIST. NO. 1	ILLINOIS	FED. AID PROJECT		

* 26HB-1BR AND 114R-1 CONTRACT NO. 60363

PROP. CURVE TENGRAR-1
PI STA. = 1004+54.31
! = 61^ 00' 32" (LT)
D = 25^ 27' 53"
R = 225.00'
T = 132.56'
L = 239.58'
E = 36.15'
e = _____
T.R. = _____
S.E. RUN = _____
P.C. STA. = 1003+21.75
P.T. STA. = 1005+61.33

PROP. CURVE TENGRAR-2
PI STA. = 1010+88.16
! = 31^ 48' 25" (RT)
D = 32^ 11' 19"
R = 178.00'
T = 50.72'
L = 98.81'
E = 7.08'
e = _____
T.R. = _____
S.E. RUN = _____
P.C. STA. = 1010+37.45
P.T. STA. = 1011+36.26

PROP. CURVE TENGRAR-3
PI STA. = 1013+79.13
! = 48^ 12' 41" (LT)
D = 19^ 05' 55"
R = 300.00'
T = 134.23'
L = 252.43'
E = 28.66'
e = _____
T.R. = _____
S.E. RUN = _____
P.C. STA. = 1012+44.90
P.T. STA. = 1014+97.33

PROP. CURVE TENGRAR-4
PI STA. = 1016+13.71
! = 13^ 41' 49" (LT)
D = 5^ 54' 46"
R = 969.00'
T = 116.38'
L = 231.65'
E = 6.96'
e = _____
T.R. = _____
S.E. RUN = _____
P.C. STA. = 1014+97.33
P.T. STA. = 1017+28.98

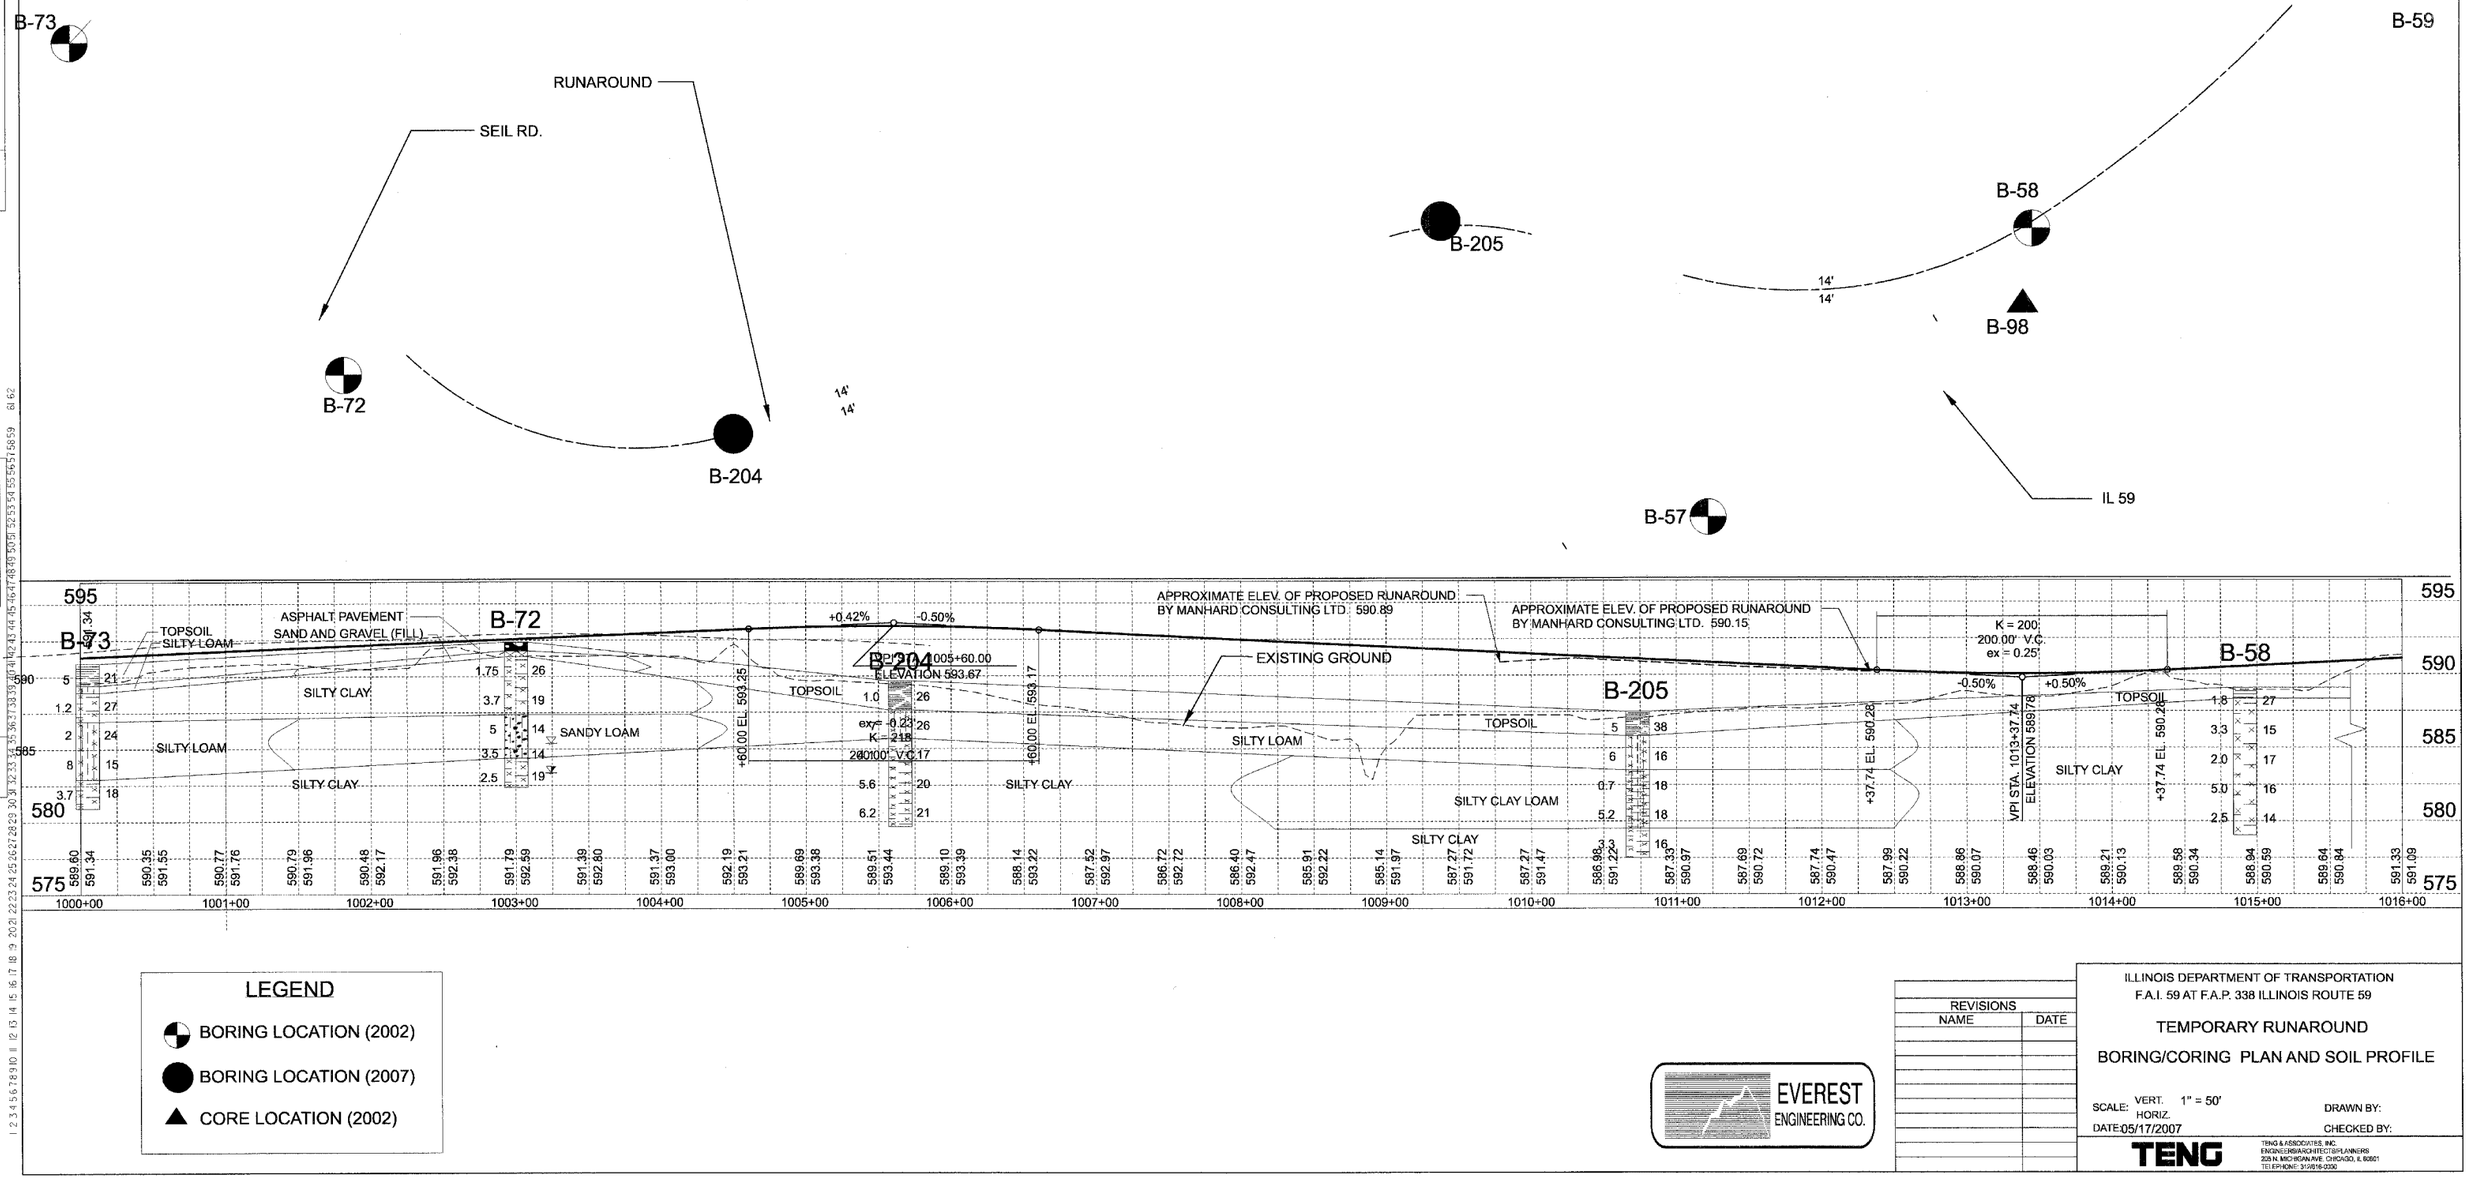

LEGEND

- BORING LOCATION (2002)
- BORING LOCATION (2007)
- CORE LOCATION (2002)

EVEREST ENGINEERING CO.

REVISIONS	
NAME	DATE

ILLINOIS DEPARTMENT OF TRANSPORTATION
F.A.I. 59 AT F.A.P. 338 ILLINOIS ROUTE 59

TEMPORARY RUNAROUND

BORING/CORING PLAN AND SOIL PROFILE

SCALE: VERT. 1" = 50'
HORIZ.
DATE: 05/17/2007
DRAWN BY:
CHECKED BY:

TENG

TENG & ASSOCIATES, INC.
ENGINEERS/ARCHITECTS/PLANNERS
205 N. MICHIGAN AVE. CHICAGO, IL 60601
TELEPHONE: 312/616-0300