F.A.I RTE.	SECTION	COUNTY	TOTAL SHEETS	SHEET NO.
55	*	WILL	608	509
STA.		TO STA.		
FED. ROAD DIST. NO. 1	ILLINOIS	FED. AID PROJECT		
* (26HB-1&114) R-2				

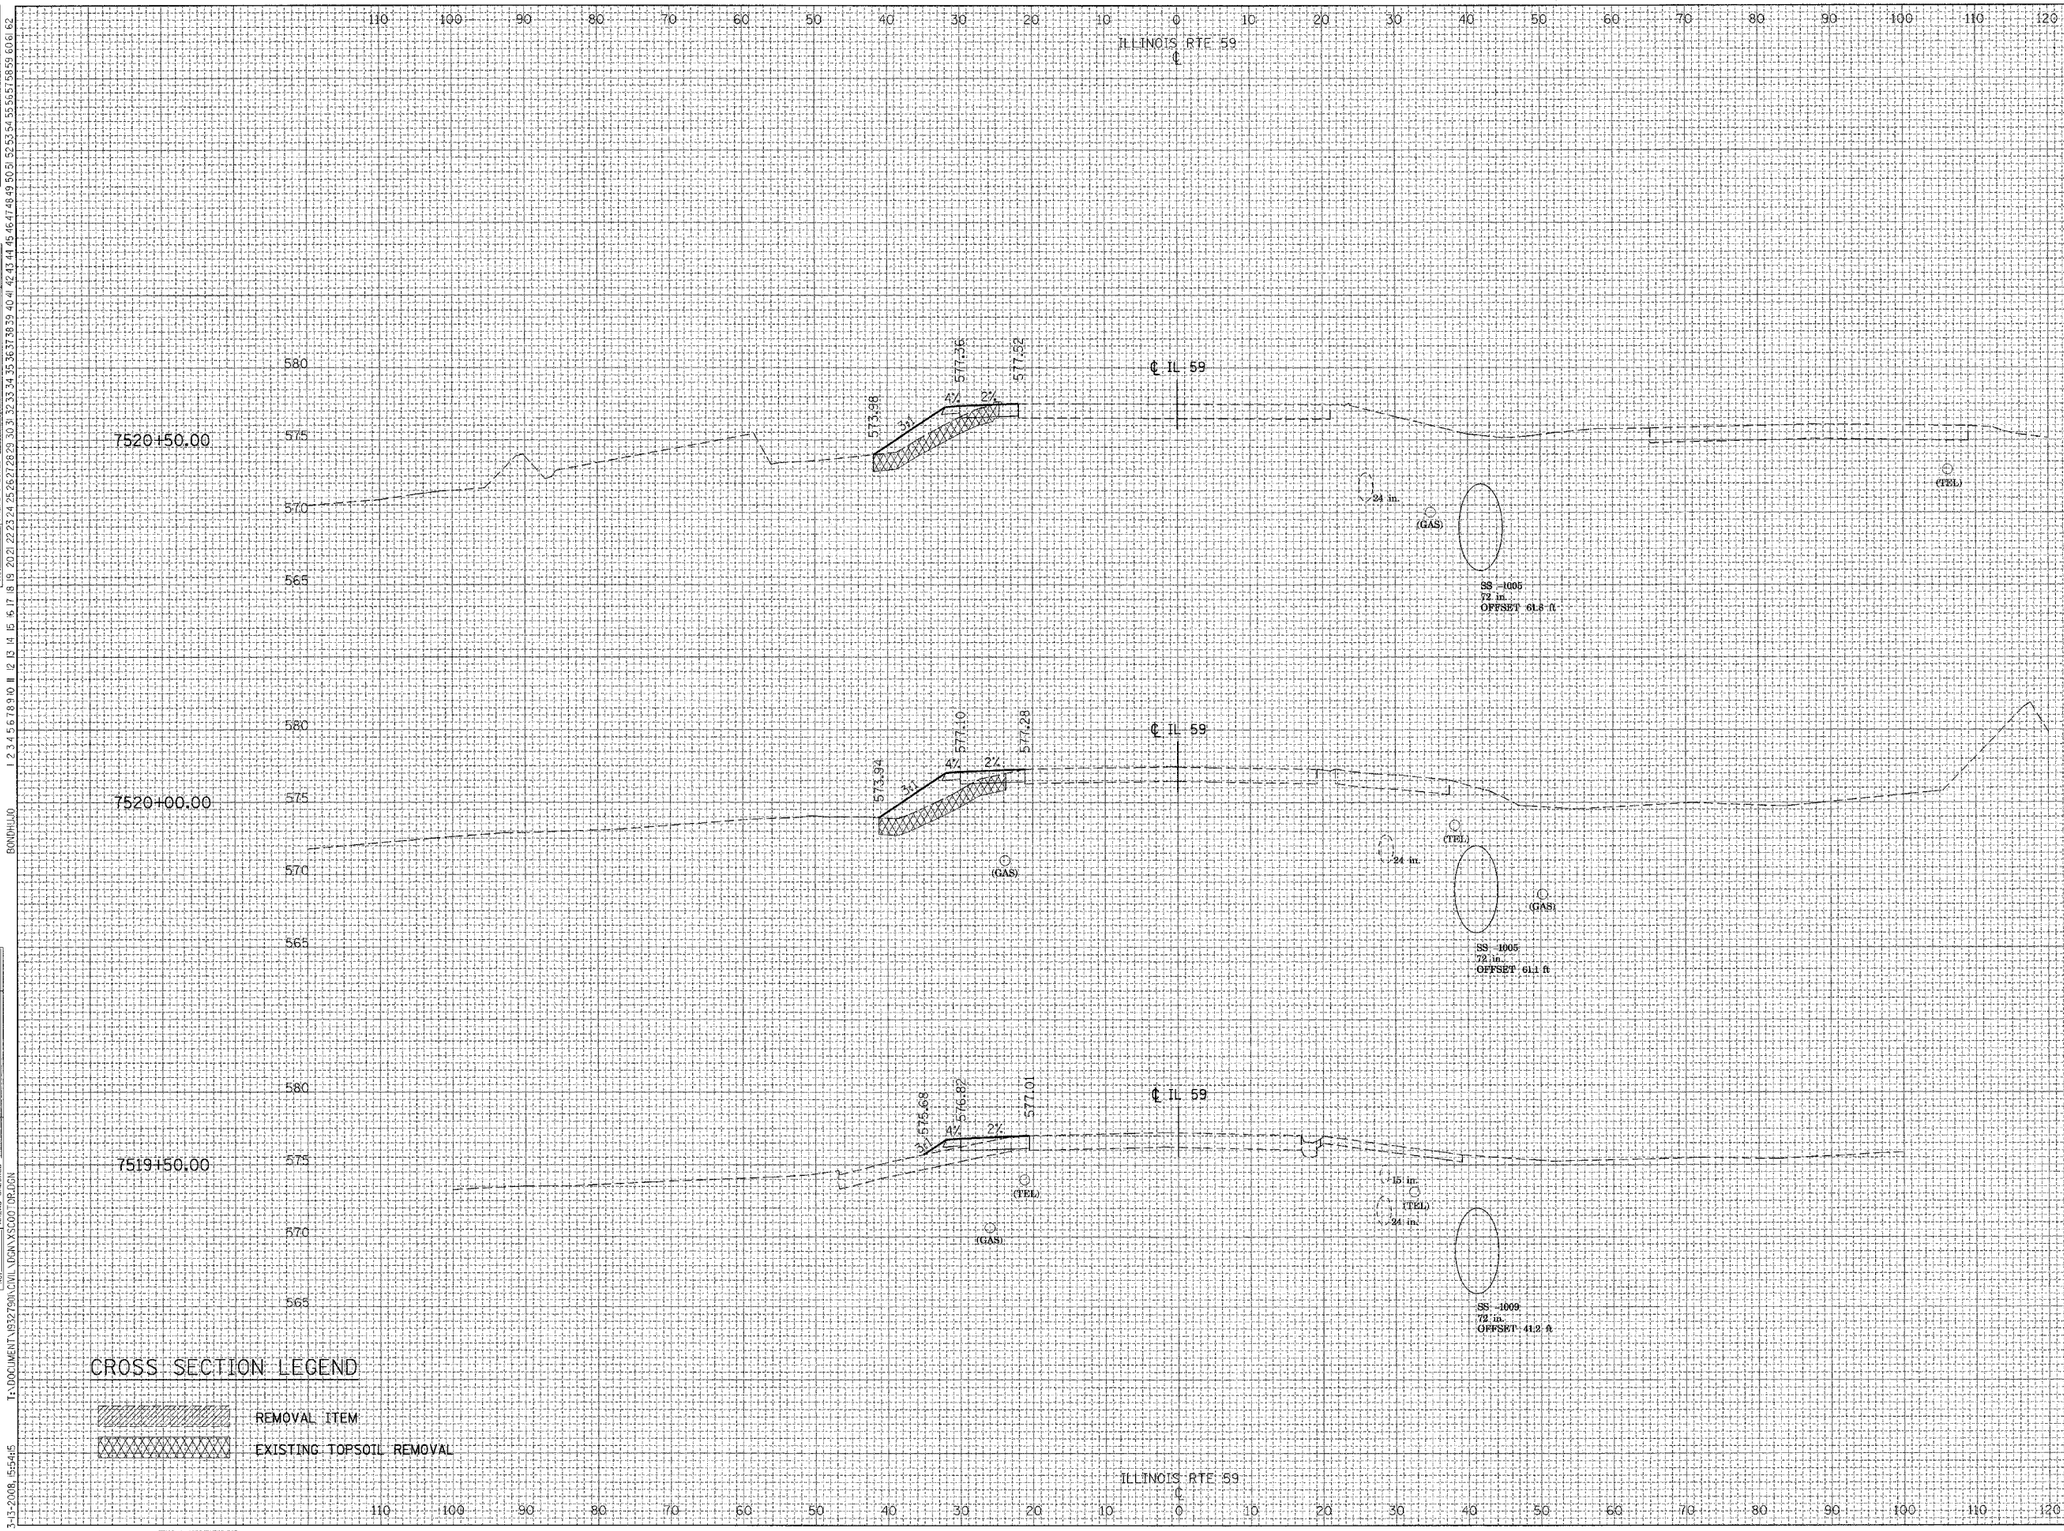

ALL UNITS IN SQ FT	STAGE I
EARTH EXCAVATION=	2.33
EMBANKMENT=	25.91
TOPSOIL PLACEMENT=	0.00
TOPSOIL EXCAVATION=	19.94

ALL UNITS IN SQ FT	STAGE I
EARTH EXCAVATION=	1.97
EMBANKMENT=	30.65
TOPSOIL PLACEMENT=	0.00
TOPSOIL EXCAVATION=	20.09

ALL UNITS IN SQ FT	STAGE I
EARTH EXCAVATION=	2.15
EMBANKMENT=	3.16
TOPSOIL PLACEMENT=	0.00
TOPSOIL EXCAVATION=	0.00

CROSS SECTION LEGEND

REMOVAL ITEM

EXISTING TOPSOIL REMOVAL

NOTE: THE EXCACT LOCATION AND ELEVATION OF EXISTING STRUCTURES, UTILITIES, AND PIPING SHALL BE VERIFIED IN THE FIELD BY THE CONTRACTOR.

REVISIONS

NAME	DATE

FINAL SURVEY — NOTE BOOK NO. — SURVEYED — PLOTTED — TEMPLATE — AREAS — AREAS CHECKED — BY — DATE

ORIGINAL SURVEY — NOTE BOOK NO. — SURVEYED — PLOTTED — TEMPLATE — AREAS — AREAS CHECKED — BY — DATE

T:\DOCUMENT\1932790\CIVIL\DGN\XSCOOTOR.DGN

3-13-2008, 15:54:5

BONDHUJO

TENG

TENG & ASSOCIATES, INC.
ENGINEERS/ARCHITECTS/PLANNERS
225 N. MICHIGAN AVE. CHICAGO, IL 60601
TELEPHONE: 312/616-0000

IL ROUTE 59 - STAGE I