F.A.I RTE.	SECTION	COUNTY	TOTAL SHEETS	SHEET NO.
55	•	WILL	608	565
STA.		TO STA.		
FED. ROAD DIST. NO. 1	ILLINOIS	FED. AID PROJECT		
• (26HB-1&114) R-2				

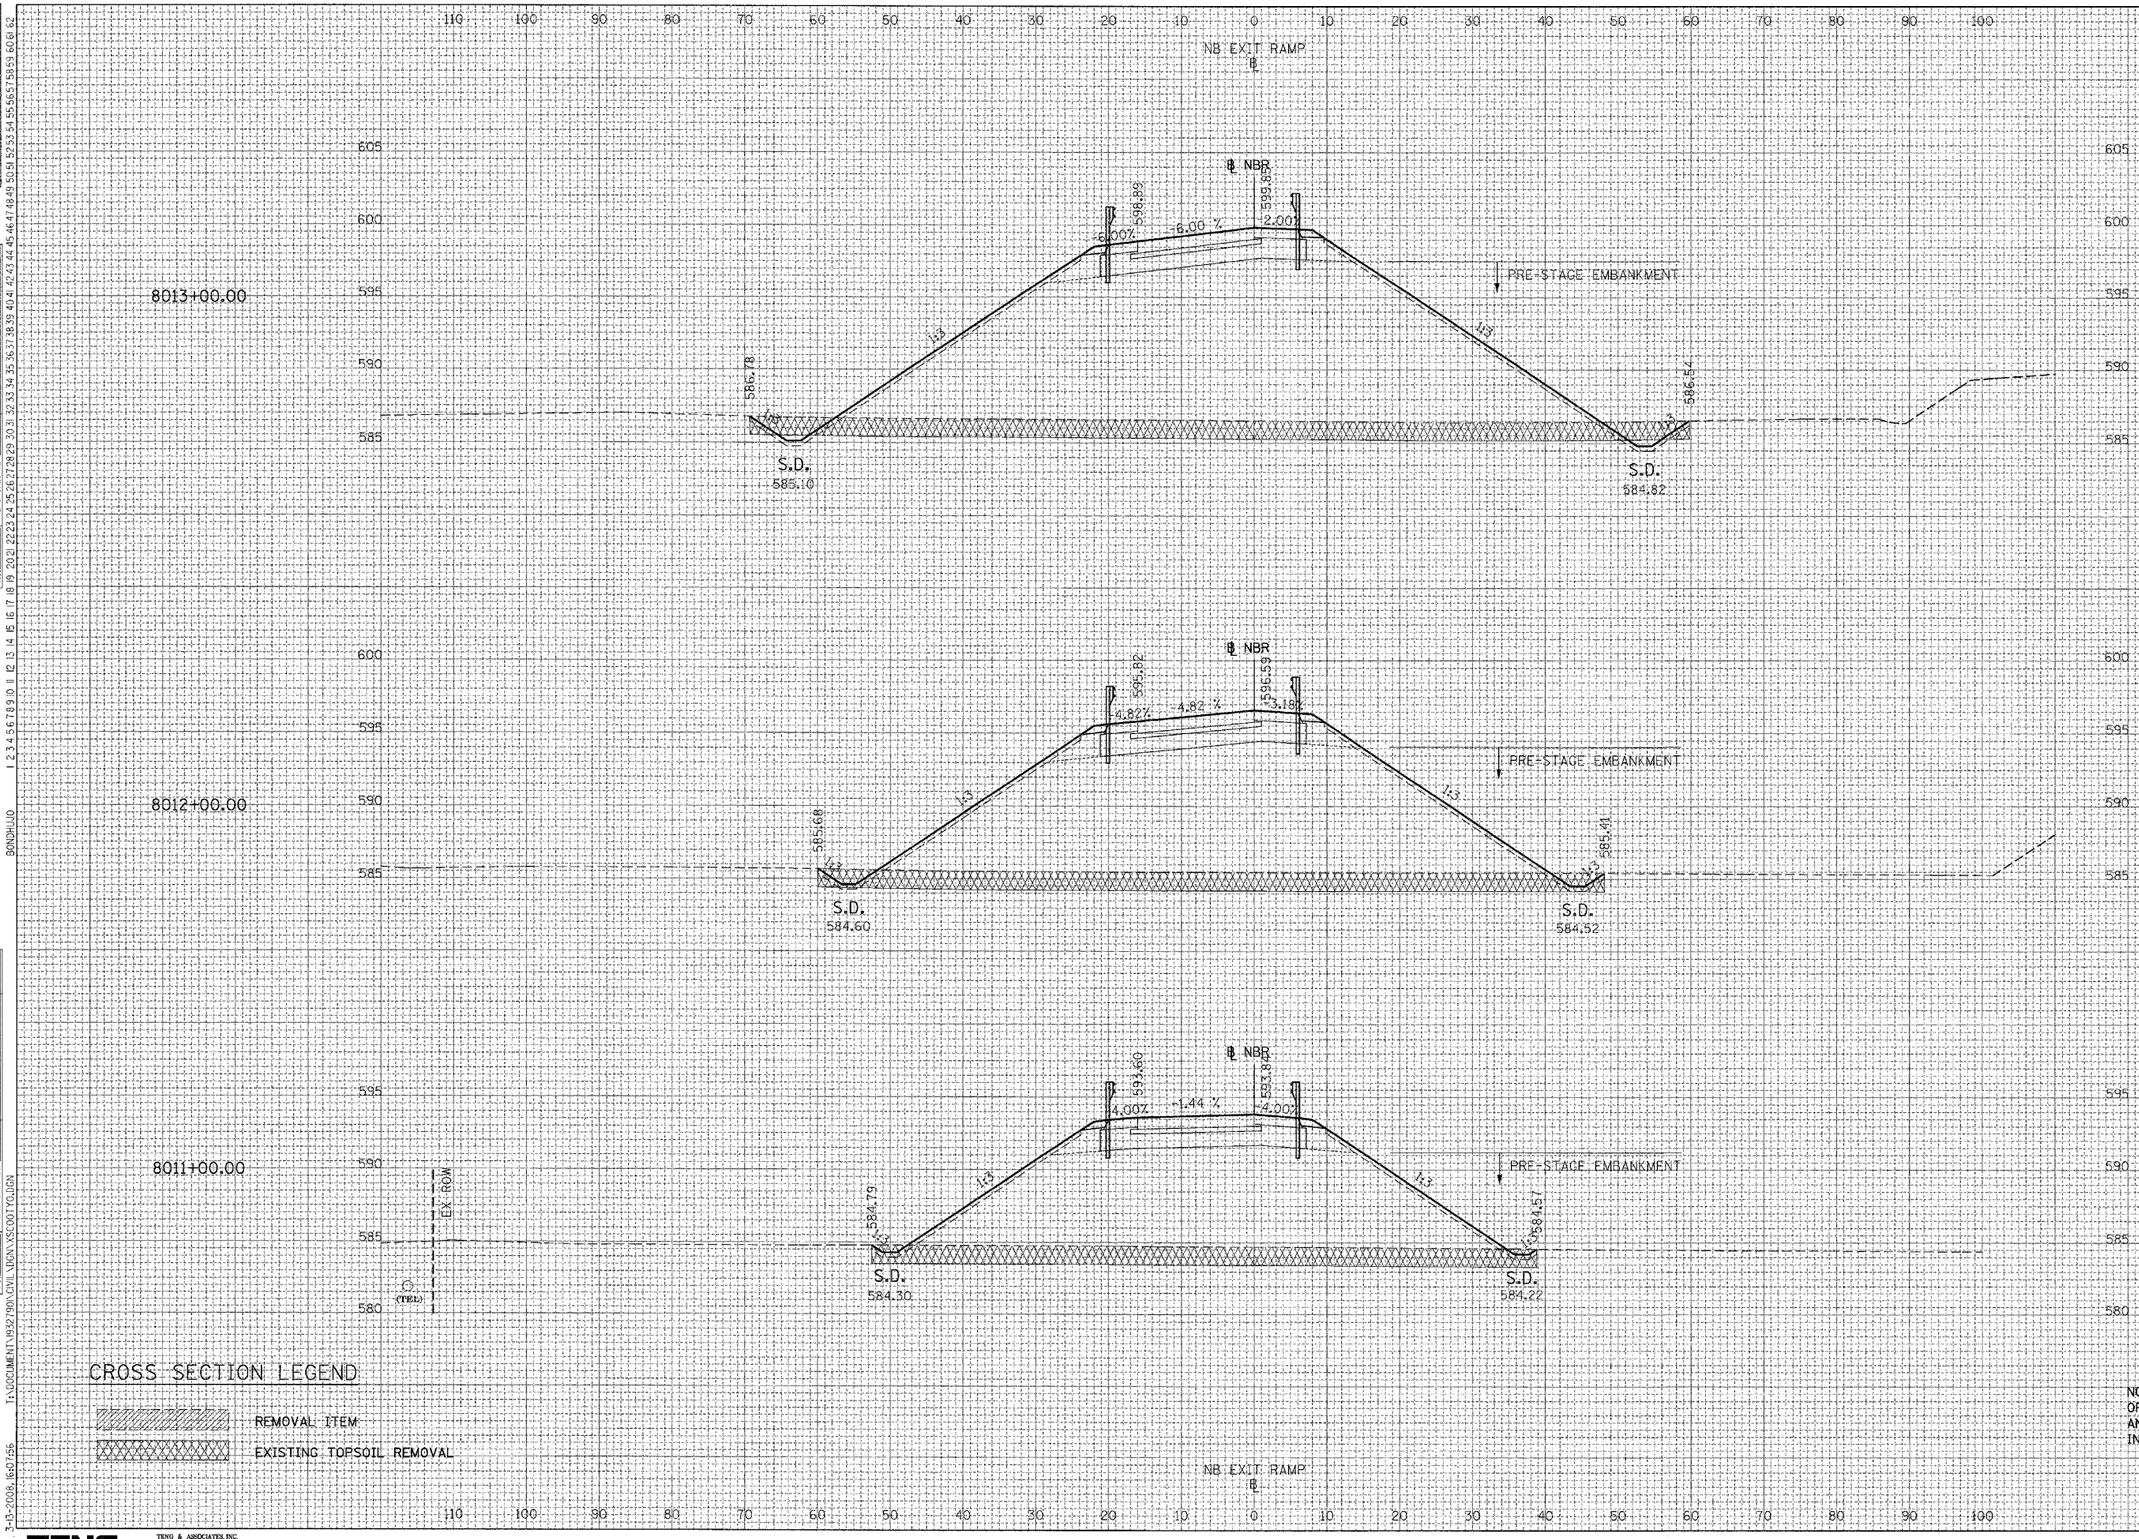

8013+00.00

ALL UNITS IN SQ FT	PRE-STAGE
EARTH EXCAVATION=	6.10
EMBANKMENT=	897.44
TOPSOIL PLACEMENT=	31.88
TOPSOIL EXCAVATION=	161.41
	STAGE II
EMBANKMENT=	13.95

8012+00.00

ALL UNITS IN SQ FT	PRE-STAGE
EARTH EXCAVATION=	0.28
EMBANKMENT=	674.97
TOPSOIL PLACEMENT=	24.85
TOPSOIL EXCAVATION=	135.09
	STAGE II
EMBANKMENT=	13.73

8011+00.00

ALL UNITS IN SQ FT	PRE-STAGE
EARTH EXCAVATION=	0.00
EMBANKMENT=	512.37
TOPSOIL PLACEMENT=	19.23
TOPSOIL EXCAVATION=	114.22
	STAGE II
EMBANKMENT=	13.34

NOTE: THE EXCACT LOCATION AND ELEVATION OF EXISTING STRUCTURES, UTILITIES, AND PIPING SHALL BE VERIFIED IN THE FIELD BY THE CONTRACTOR.

CROSS SECTION LEGEND

REMOVAL ITEM

EXISTING TOPSOIL REMOVAL

NB EXIT RAMP
℄

TENG

TENG & ASSOCIATES, INC.
ENGINEERS/ARCHITECTS/PLANNERS
205 N. MICHIGAN AVE. CHICAGO, IL 60601
TELEPHONE: 312/616-0000

NORTHBOUND EXIT RAMP

3-13-2008, 16:07:56 T:\DOCUMENT\19327901\CIVIL\DGN\XSCOOTYO.DGN BONDHUJO

FINAL SURVEY NOTE BOOK NO. SURVEYED PLOTTED TEMPLATE AREAS AREAS CHECKED BY DATE

ORIGINAL SURVEY NOTE BOOK NO. SURVEYED PLOTTED TEMPLATE AREAS AREAS CHECKED BY DATE

REVISIONS NAME DATE