F.A.U. RTE.	SECTION	COUNTY	TOTAL SHEETS	SHEET NO.
2660	540R-1-RS	COOK	31	15
STA.		TO STA.		
FED. ROAD DIST. NO.	ILLINOIS	FED. AID PROJECT		

60649

SCHEDULE OF QUANTITIES
MAGNETIC DETECTOR AND LOOP DETECTOR REPLACEMENT

CODE NUMBER	QUANTITY	UNIT	PAY ITEM
82401300	648	FOOT	ELECTRIC CABLE IN CONDUIT, LEAD-IN, NO. 14 1 PAIR
84600100	2	EACH	INDUCTIVE LOOP DETECTOR AMPL.
84700100	—	FOOT	DETECTOR LOOP, TYPE I NEW FILL
84700600	413	FOOT	DETECTOR LOOP REPLACEMENT
85000200	1	EACH	MAINTENANCE OF EXISTING TRAFFIC SIGNAL INSTALLATION
*86600100	—	FOOT	TRENCH AND BACKFILL FOR ELECTRICAL WORK
*83900200	4	EACH	DRILL EXISTING HANDHOLE
*87302300	590	FOOT	REMOVE ELECTRICAL CABLE FROM CONDUIT

Incidental - See Specifications Provides

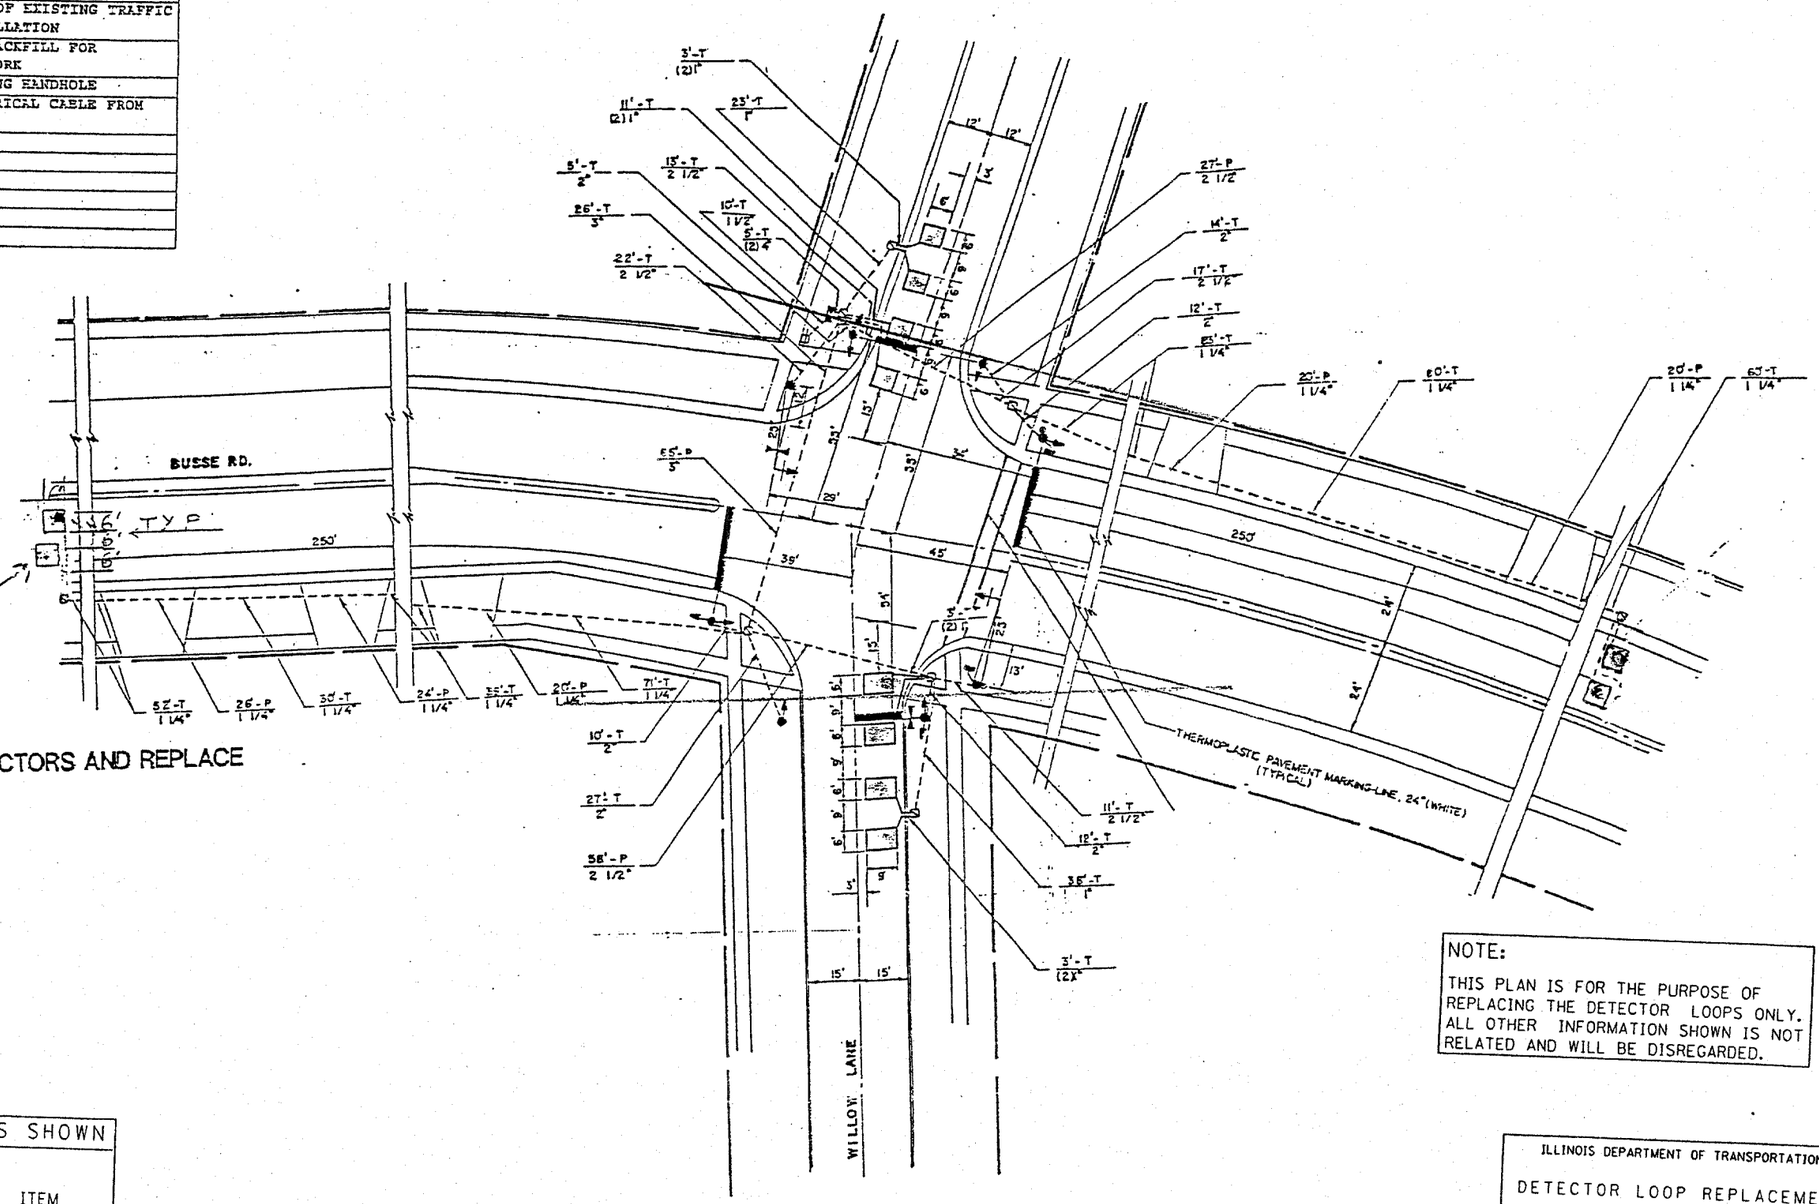

ABANDON MAGNETIC DETECTORS AND REPLACE WITH LOOPS AS SHOWN.

NOTE:
THIS PLAN IS FOR THE PURPOSE OF REPLACING THE DETECTOR LOOPS ONLY. ALL OTHER INFORMATION SHOWN IS NOT RELATED AND WILL BE DISREGARDED.

REPLACE ALL DETECTOR LOOPS AS SHOWN
(WITHIN THE RESURFACING LIMIT)

CODE NO.	QUANTITY	UNIT	ITEM
	SEE UPPER LEFT	FOOT	DETECTOR LOOP REPLACEMENT

ILLINOIS DEPARTMENT OF TRANSPORTATION

DETECTOR LOOP REPLACEMENT

BUSSE RD. & WILLOW LN.