60829

FAU RTE.	SECTION	COUNTY	TOTAL SHEETS	SHEET NO.
2943	1999-162 RS	COOK	48	1

D-91-415-99

STATE OF ILLINOIS
DEPARTMENT OF TRANSPORTATION
DIVISION OF HIGHWAYS

PLANS FOR PROPOSED HIGHWAY

FAU ROUTE 2943 (BURNHAM AVENUE)
SECTION: 1999-162 RS
170TH ST TO IL 83 & VARIOUS LOCATIONS SE COOK CO.
RESURFACING (MAINTENANCE)

PROJECT: M-2943(015)
COOK COUNTY
C-91-415-99

FOR INDEX SHEETS, SEE SHEET NO. 2

PROJECT LOCATED IN
THE VILLAGES OF LANSING & LYNWOOD

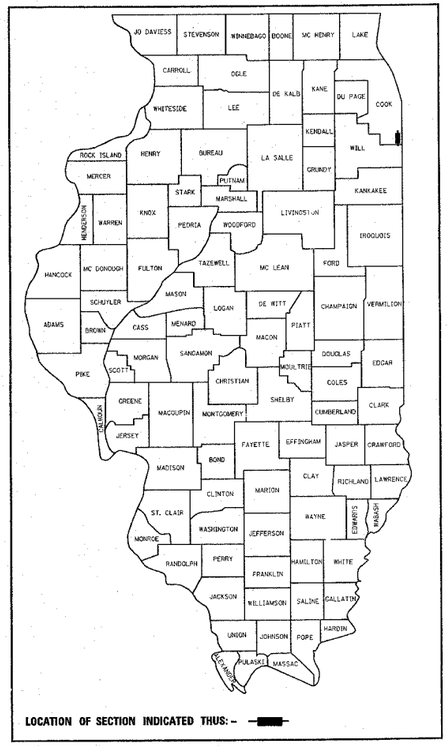

LOCATION OF SECTION INDICATED THUS: -

R. 15 E.

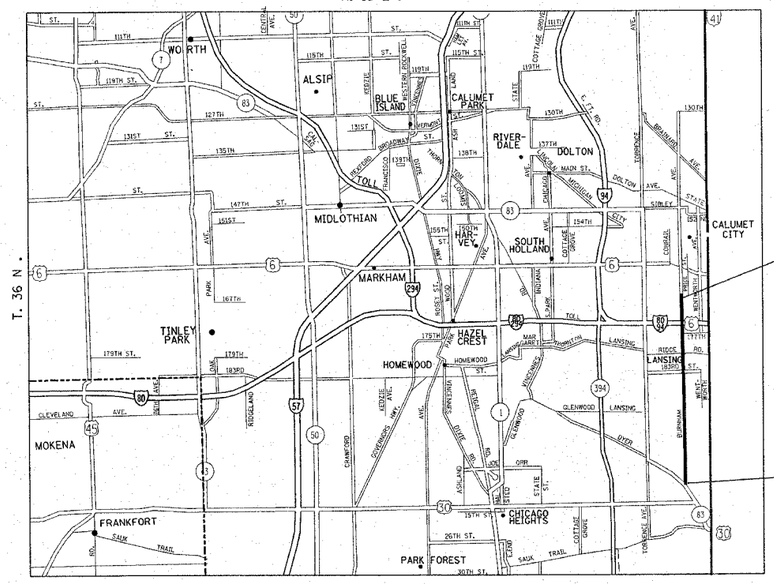

BLOOM TOWNSHIP

PROJECT ENDS
STATION 264+18

OMMISION
STA. 226+59.8 TO STA. 237+93.3
STA. 104+86.6 TO STA. 105+48.7

PROJECT BEGINS
STATION 0+00

TRAFFIC DATA :
2006 ADT = 8400-15400
POSTED SPEED LIMIT = 35-50 MPH

STATE OF ILLINOIS
DEPARTMENT OF TRANSPORTATION
DIVISION OF HIGHWAYS

SUBMITTED MARCH 19, 2008

Diane M. O'Keefe
DEPUTY DIRECTOR OF HIGHWAY, REGION ENGINEER

May 9, 2008
Eric E. Harm
Interim ENGINEER OF DESIGN AND ENVIRONMENT

May 9, 2008
Christine M. Reed
DIRECTOR OF HIGHWAYS, CHIEF ENGINEER

PRINTED BY AUTHORITY OF THE STATE OF ILLINOIS

100' 200' 300' 1" = 100'
0 10' 20' 30' 1" = 10'
0 50' 100' 1" = 50'
0 50' 100' 1" = 40'
0 50' 100' 1" = 30'
0 50' 100' 1" = 20'

FULL SIZE PLANS HAVE BEEN PREPARED USING STANDARD ENGINEERING SCALES, REDUCED SIZED PLANS WILL NOT CONFORM TO STANDARD SCALES, IN MAKING MEASUREMENTS ON REDUCED PLANS, THE ABOVE SCALES MAY BE USED.

J.U.L.I.E
JOINT UTILITY LOCATION INFORMATION FOR EXCAVATION
1-800-892-0123 OR 811

CONTRACT NO. 60829

GROSS LENGTH OF PROJECT = 41960.9 FT = 7.95 MILES
NET LENGTH OF PROJECT = 39260.8 FT = 7.44 MILES

DIST. 1 DESIGN - PLAN PREP ENGINEER /KEN ENG / ROBERT BORO (847) 705-4178

3/21/2008
c:\projects\d141599\sh_rdwy.dgn