F.A.I.	SECTION	COUNTY	TOTAL SHEETS	SHEET NO.
94/90	2005-086 I	COOK	228	121
STA.		TO STA.		
FED. ROAD DIST. NO.	ILLINOIS	FED. AID PROJECT		

60B07

K:\660\cad\BRIDGE\SHEETS\660_21A_DS06.dgn

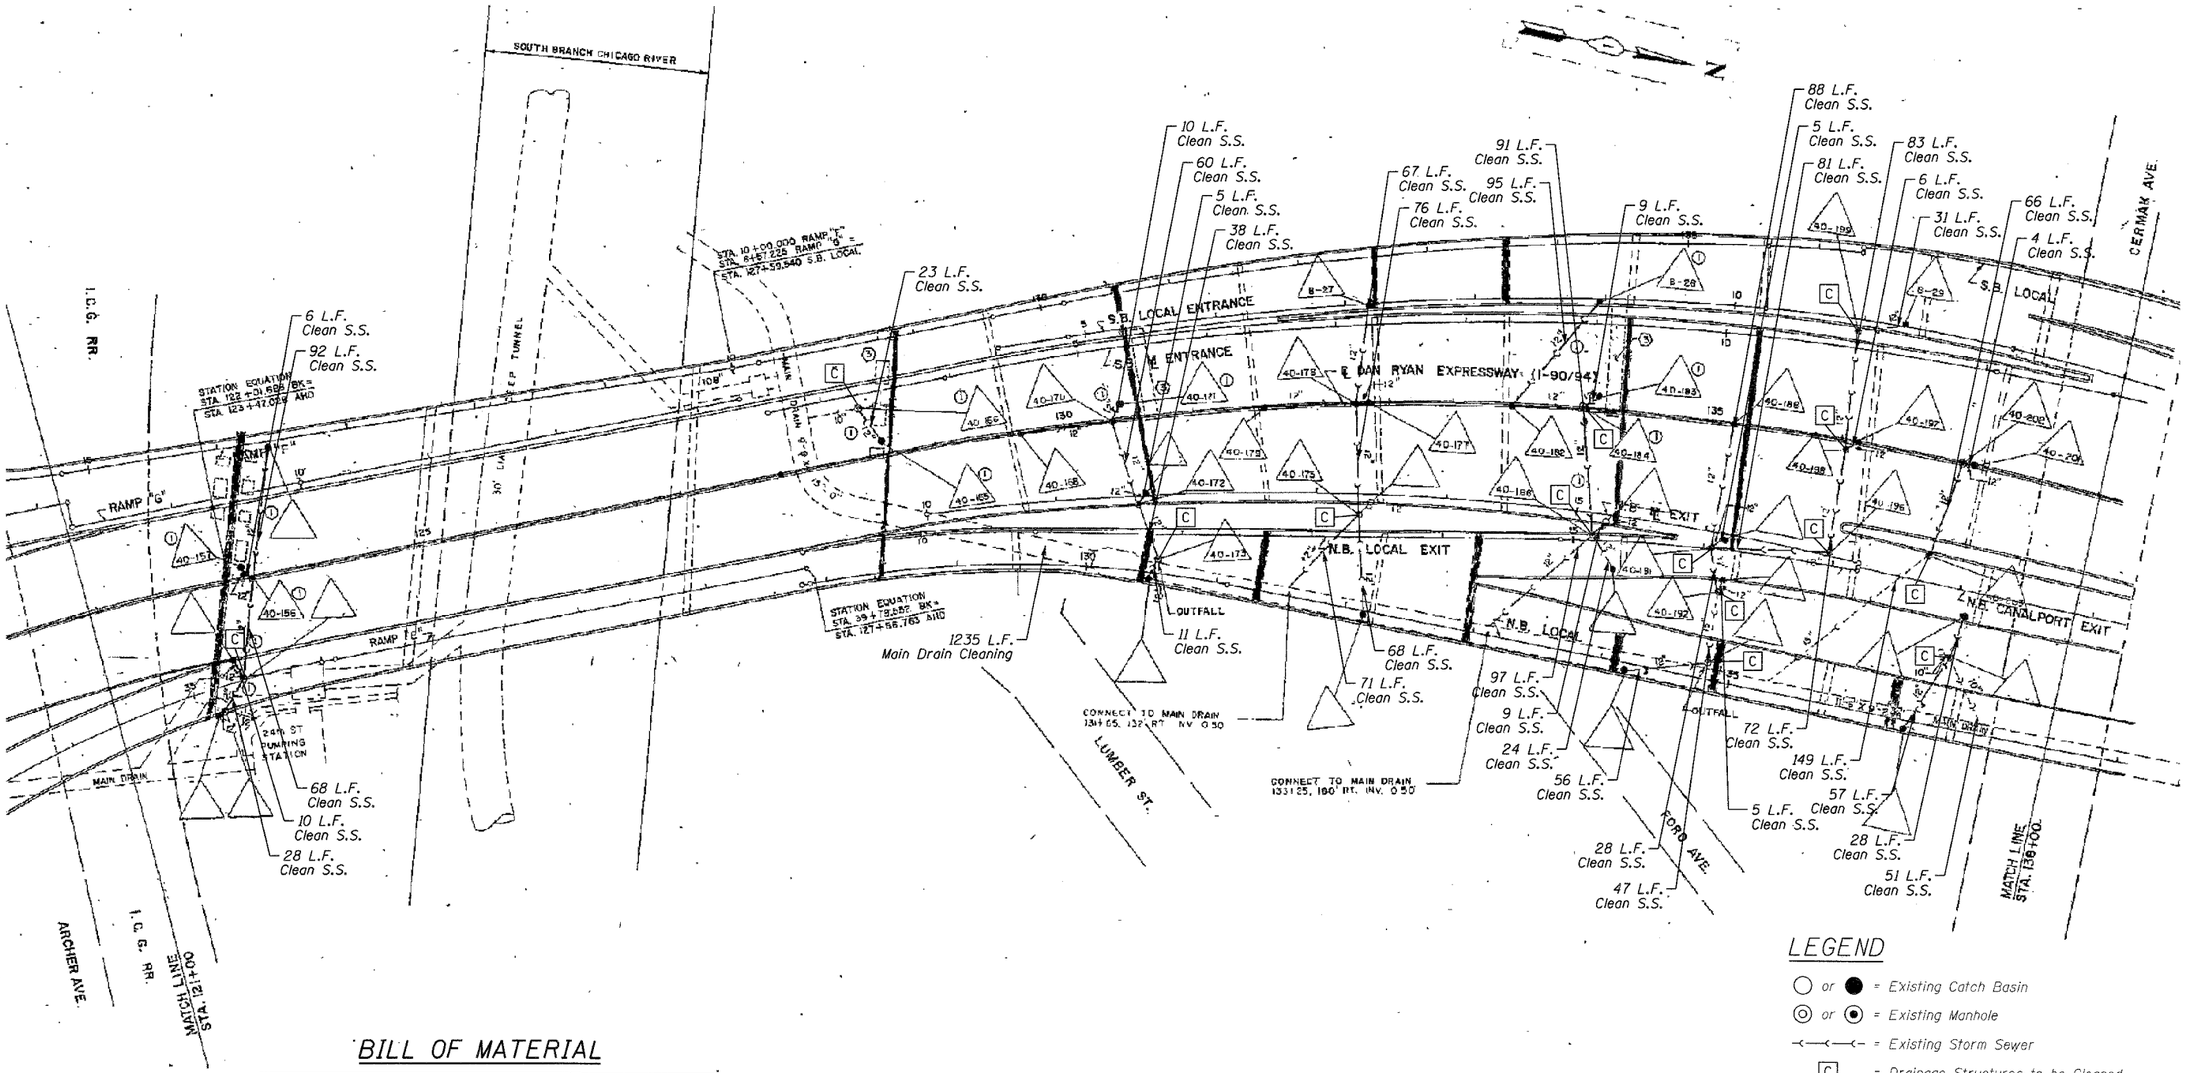

BILL OF MATERIAL

ITEM DESCRIPTION	UNIT	QUANTITY	
		SN 016-1113	SN 016-1114
Drainage Structures to be Cleaned	EACH	12	2
Storm Sewers to be Cleaned	FOOT	1588	227
Video Taping of Main Drain	FOOT	963	272
Main Drain Cleaning	FOOT	963	272

LEGEND

- ○ or ● = Existing Catch Basin
- ◎ or ⊙ = Existing Manhole
- —<—<— = Existing Storm Sewer
- [C] = Drainage Structures to be Cleaned

NOTE:

Information from 1988-89 As-Builts to show probable location of existing drainage pipes and structures collecting bridge drainage. Field verify locations with Engineer. Clean all drainage pipes and structures downstream of catch basins cleaned under contracts 62580 and 62581 as shown in the plans and directed by the Engineer. Quantities estimated from As-builts.

BOWMAN, BARRETT & ASSOCIATES INC.
CONSULTING ENGINEERS
Chicago, Illinois
312.228.0100
www.bbandainc.com

REVISIONS NAME	DATE

ILLINOIS DEPARTMENT OF TRANSPORTATION

F.A.I. 94/90 (DAN RYAN EXPRESSWAY)
DAN RYAN ELEVATED BRIDGE
BEARING REPLACEMENT & STEEL REPAIR
EXISTING DRAINAGE SYSTEM
DETAILS

SCALE: NTS
DRAWN BY: LAM
DATE: 8/21/2007
CHECKED BY: BLU

8/21/2007 12:56:06 PM