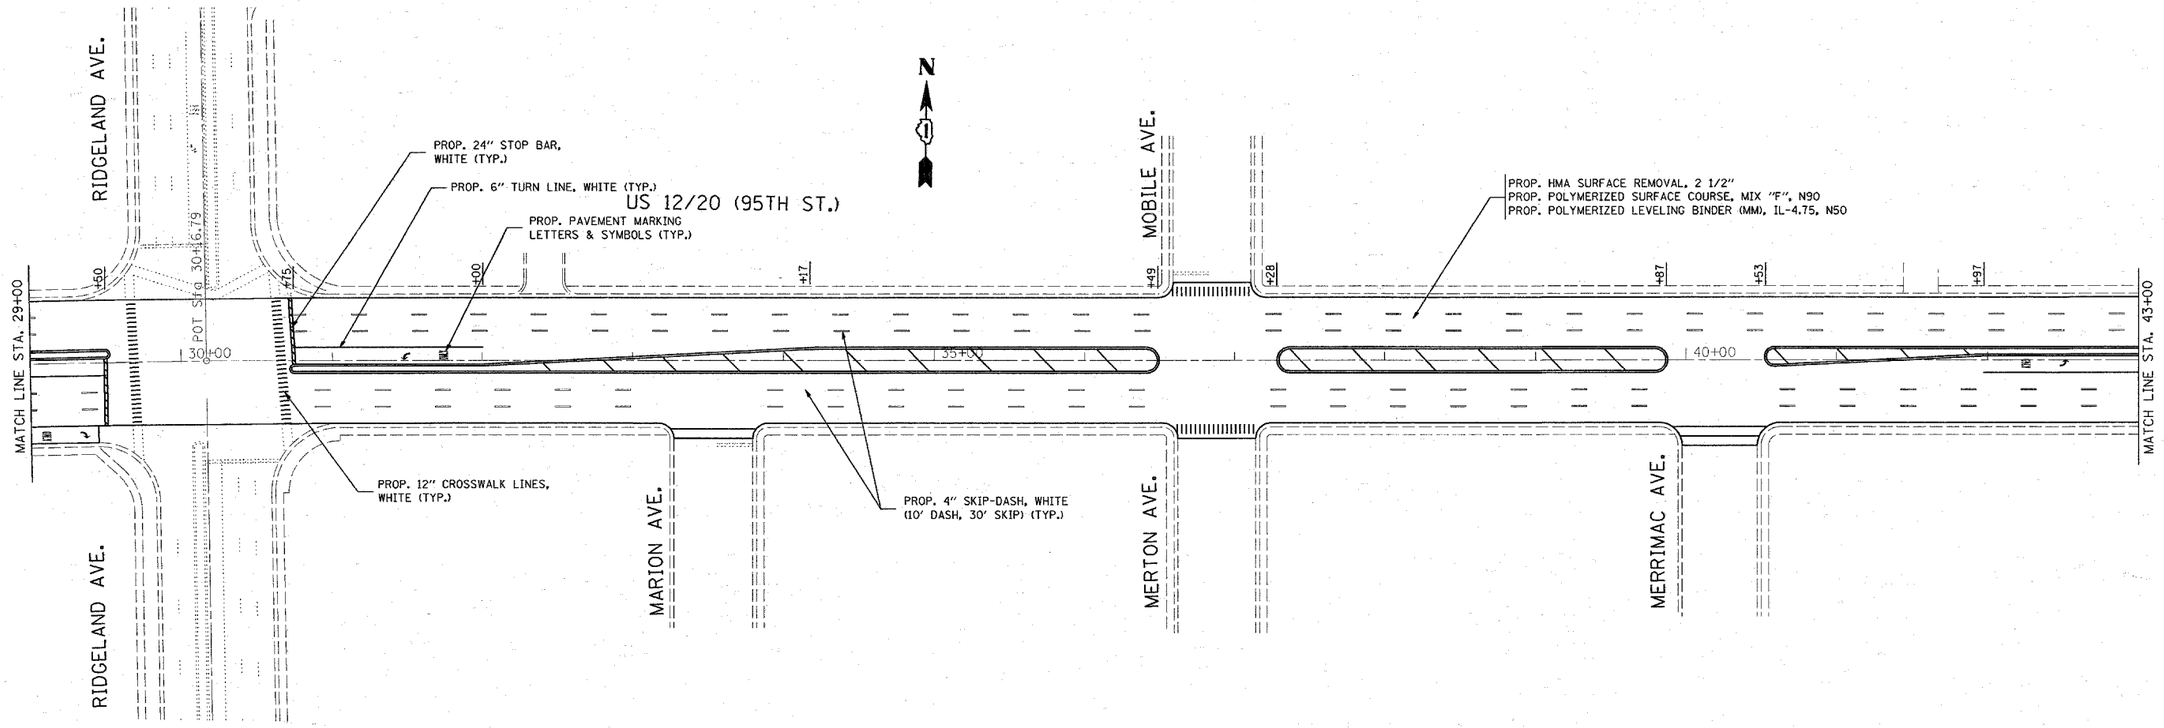

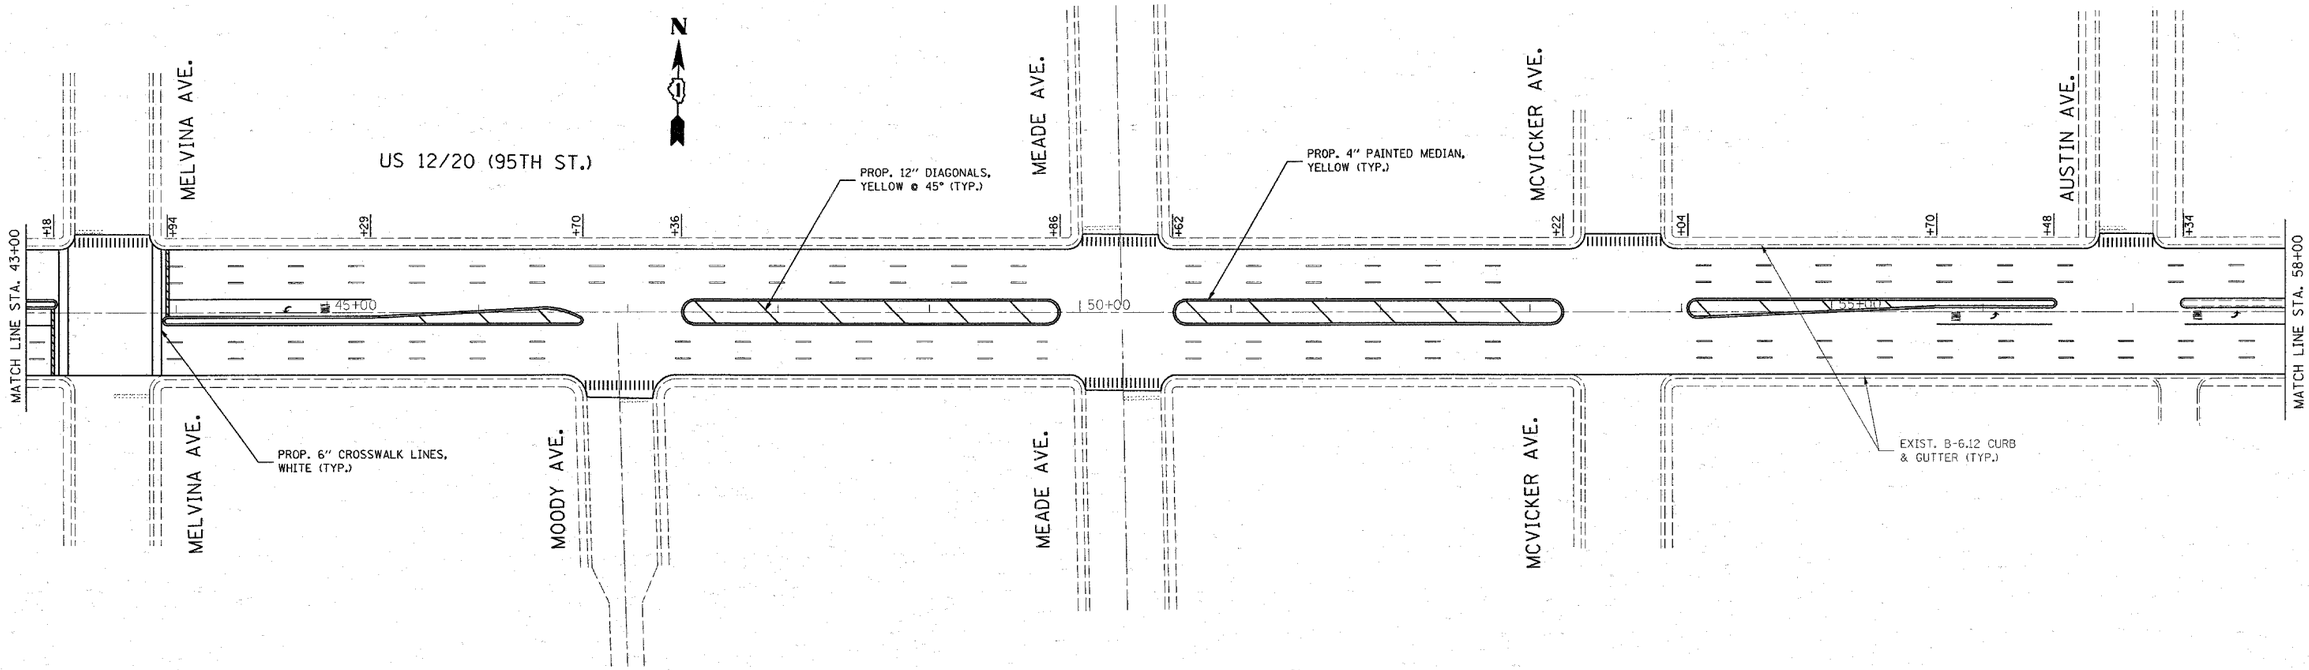

FILE NAME = c:\projects\d113408\sh_rdwy.dgn	USER NAME = smithk1	DESIGNED -	REVISED -
		DRAWN -	REVISED -
	PLOT SCALE = 50.0000 ' / IN.	CHECKED -	REVISED -
	PLOT DATE = 4/1/2008	DATE -	REVISED -

STATE OF ILLINOIS
DEPARTMENT OF TRANSPORTATION

US 12/20 (OAK PARK AVE. TO WESTERN AVE.)
ROADWAY AND PAVEMENT MARKING PLANS

SCALE: | SHEET NO. OF SHEETS | STA. | TO STA.

F.A.P. RTE.	SECTION	COUNTY	TOTAL SHEETS	SHEET NO.
029	3239 (B-X&C) Z-RS-1	COOK	54	12
		CONTRACT NO. 60D96		
FED. ROAD DIST. NO.	ILLINOIS	FED. AID PROJECT		