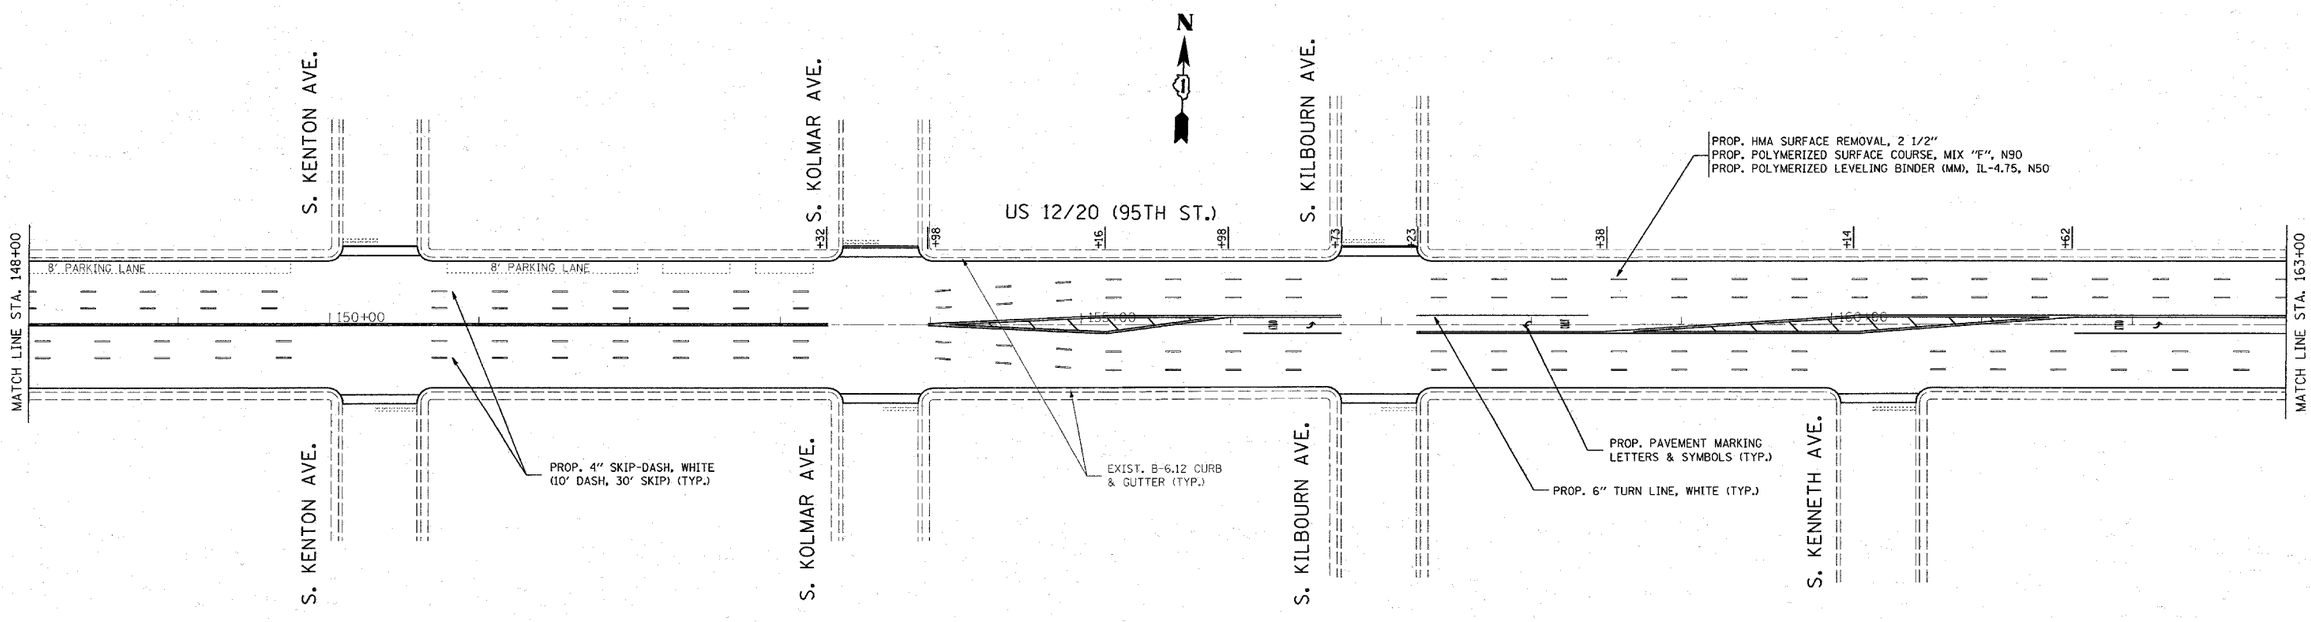

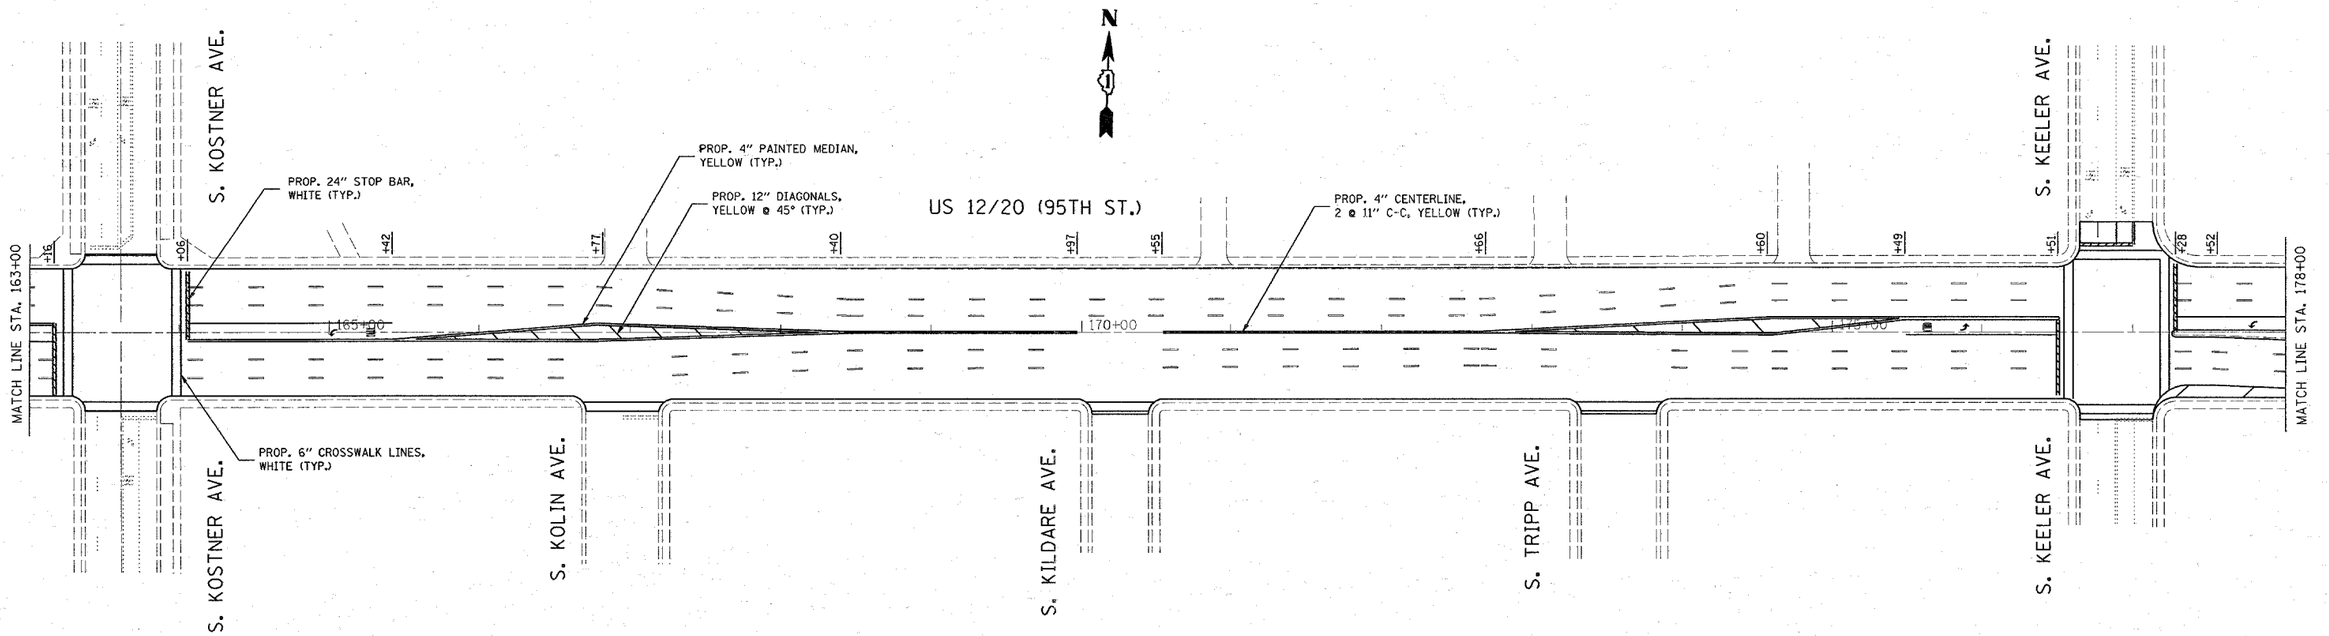

FILE NAME = c:\projects\d113408\sh_rdwy.dgn	USER NAME = smithkl	DESIGNED -	REVISED -	STATE OF ILLINOIS DEPARTMENT OF TRANSPORTATION	US 12/20 (OAK PARK AVE. TO WESTERN AVE.) ROADWAY AND PAVEMENT MARKING PLANS		
		DRAWN -	REVISED -				
	PLOT SCALE = 50.0000 ' / IN.	CHECKED -	REVISED -		SCALE:	SHEET NO. OF SHEETS	STA. TO STA.
	PLOT DATE = 4/1/2008	DATE -	REVISED -				

F.A.P. RTE.	SECTION	COUNTY	TOTAL SHEETS	SHEET NO.
029	3239 (B-X&C) Z-RS-1	COOK	54	16
		CONTRACT NO. 60D96		
FED. ROAD DIST. NO.	ILLINOIS	FED. AID PROJECT		