F.A.P RTE.	SECTION	COUNTY	TOTAL SHEETS	SHEET NO.
351	2008-001VB	COOK	579	66
STA. 40+875		TO STA. 40+970		
FED. ROAD DIST. NO.		ILLINOIS	FED. AID PROJECT	

CONTRACT NO. 60E10

FINAL SURVEY: BY DATE
SURVEYED
PLOTTED
NOTE BOOK
TEMPLATE
AREAS
AREAS CHECKED
NO.

ORIGINAL SURVEY: BY DATE
SURVEYED
PLOTTED
NOTE BOOK
TEMPLATE
AREAS
AREAS CHECKED
NO.

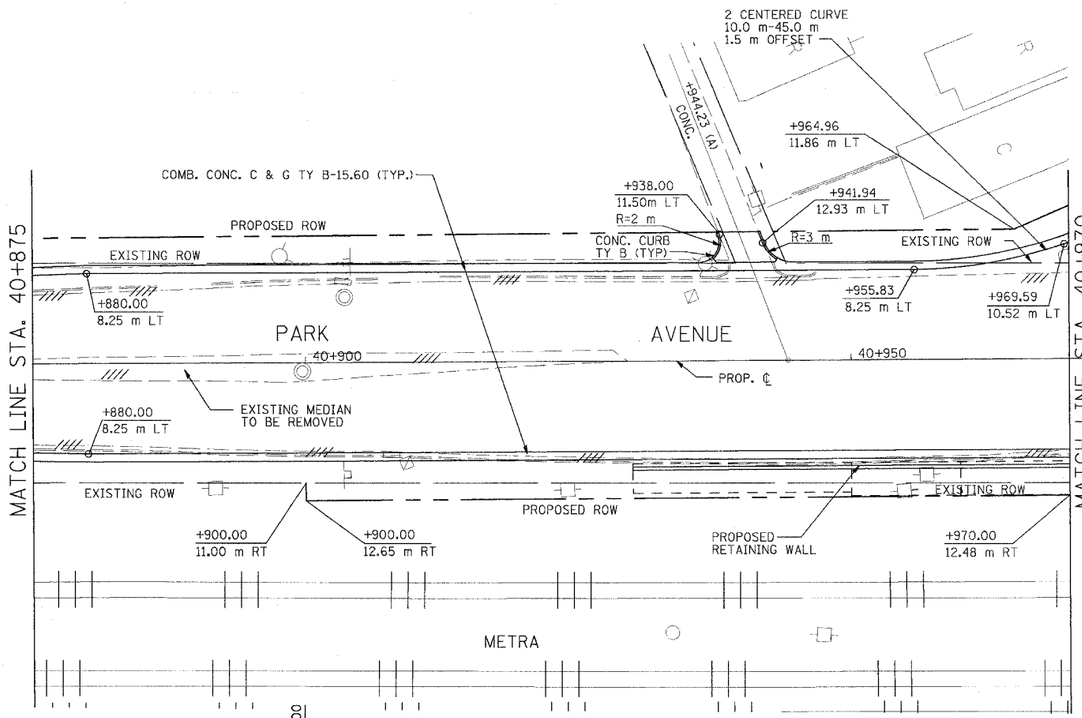

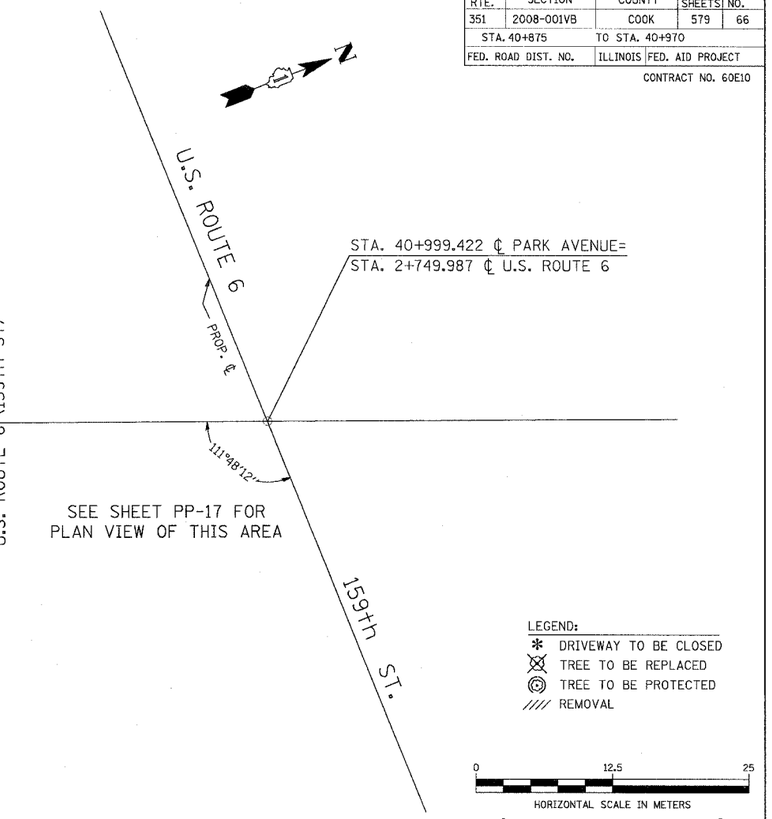

LEGEND:
- ✻ DRIVEWAY TO BE CLOSED
- ⊗ TREE TO BE REPLACED
- ◎ TREE TO BE PROTECTED
- //// REMOVAL

0 12.5 25
HORIZONTAL SCALE IN METERS

0 1 2
VERTICAL SCALE IN METERS

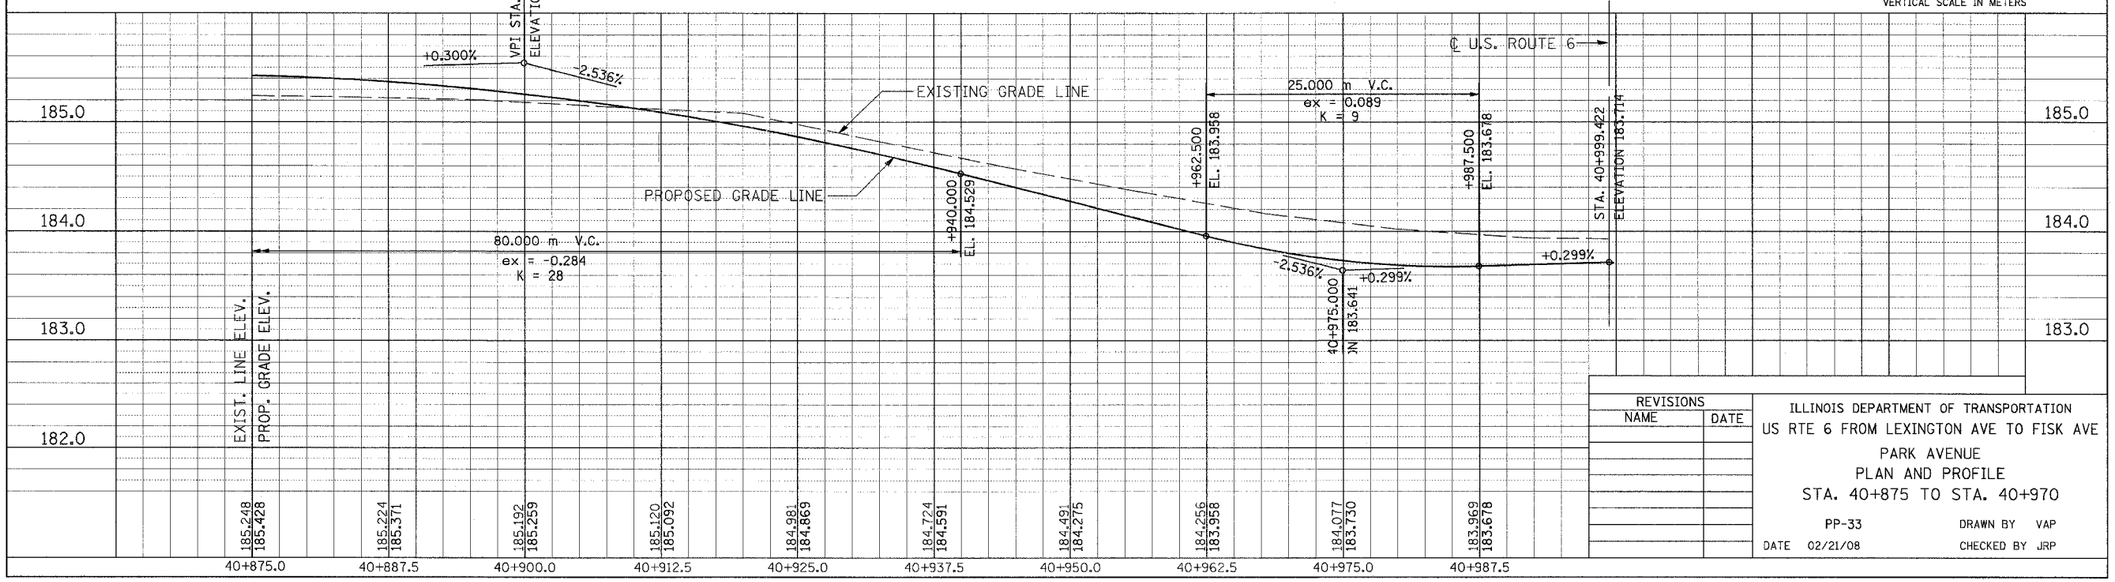

REVISIONS	
NAME	DATE

ILLINOIS DEPARTMENT OF TRANSPORTATION

US RTE 6 FROM LEXINGTON AVE TO FISK AVE

PARK AVENUE

PLAN AND PROFILE

STA. 40+875 TO STA. 40+970

PP-33 DRAWN BY VAP

DATE 02/21/08 CHECKED BY JRP