3/13/2008 2:09:34 PM

GRANULAR SURFACE MATERIAL

ALONG METRA EMBANKMENT = 180 CU. YD.

ROUTE NO.	SECTION	COUNTY	TOTAL SHEETS	SHEET NO
F.A.P. 351	2008-001VB	COOK	579	185
STA.	TO STA.			
FED. ROAD DIST. NO. 7	ILLINOIS	FED. AID PROJECT		

CONTRACT NO. 60E10

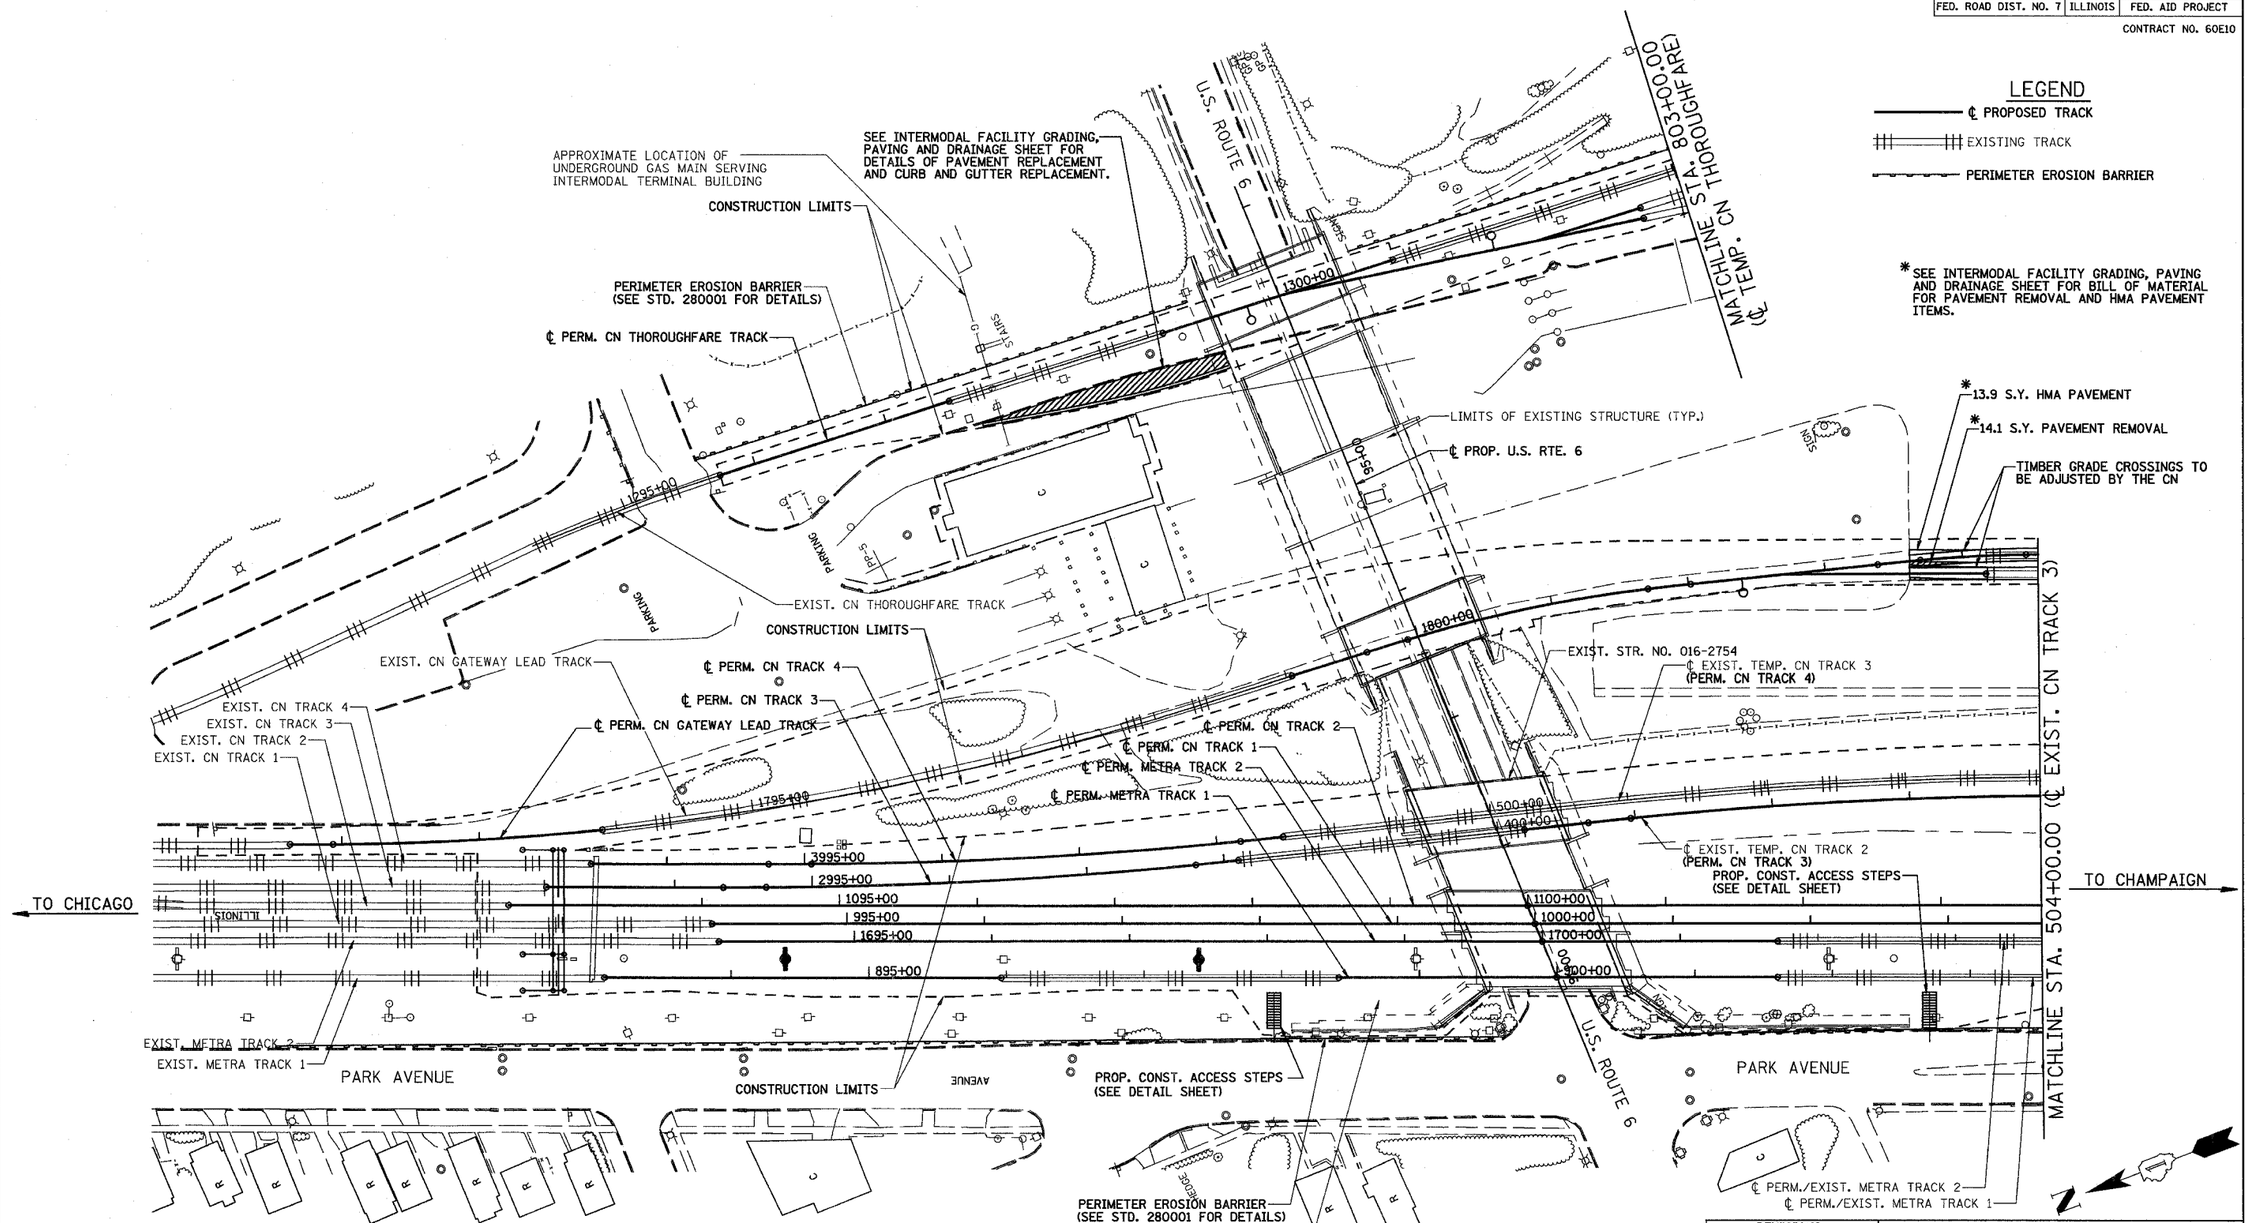

LEGEND

- ℄ PROPOSED TRACK
- EXISTING TRACK
- PERIMETER EROSION BARRIER

* SEE INTERMODAL FACILITY GRADING, PAVING AND DRAINAGE SHEET FOR BILL OF MATERIAL FOR PAVEMENT REMOVAL AND HMA PAVEMENT ITEMS.

* 13.9 S.Y. HMA PAVEMENT

* 14.1 S.Y. PAVEMENT REMOVAL

TIMBER GRADE CROSSINGS TO BE ADJUSTED BY THE CN

COLLECT AND RE-USE GRANULAR SURFACE MATERIAL ALONG RAILROAD EMBANKMENT. FURNISH AND PLACE ADDITIONAL GRANULAR SURFACE MATERIAL AS DIRECTED BY THE ENGINEER. (SEE SPECIAL PROVISIONS FOR DETAILS.)

TO MILEPOST 20, 3487.3', ALONG ℄ EXISTING CN TRACK 3 STA. 465+12.70

REVISIONS	
NAME	DATE
REZ	10/19/07

ILLINOIS DEPARTMENT OF TRANSPORTATION
US RTE 6 FROM I-294 TO IL RTE 1
METRA & CN OVER 159TH STREET

TRACK CONSTRUCTION
GENERAL PLAN
PERMANENT ALIGNMENT

SHT. 11 OF 88 — DRAWN BY REZ
DATE 2/21/2008 — CHECKED BY RMS

q:\17049.069\Track & Rail Main Contract\FINAL PLANS\plan_perm_1.dgn