ROUTE NO.	SECTION	COUNTY	TOTAL SHEETS	SHEET NO
F.A.P. 351	2008-001VB	COOK	579	285
STA.	TO STA.			
FED. ROAD DIST. NO. 7	ILLINOIS	FED. AID PROJECT		

CONTRACT NO. 60E10

4/14/2008 11:43:57 AM

q:\17049.069\signal work for metra\plans\18_ref.dgn

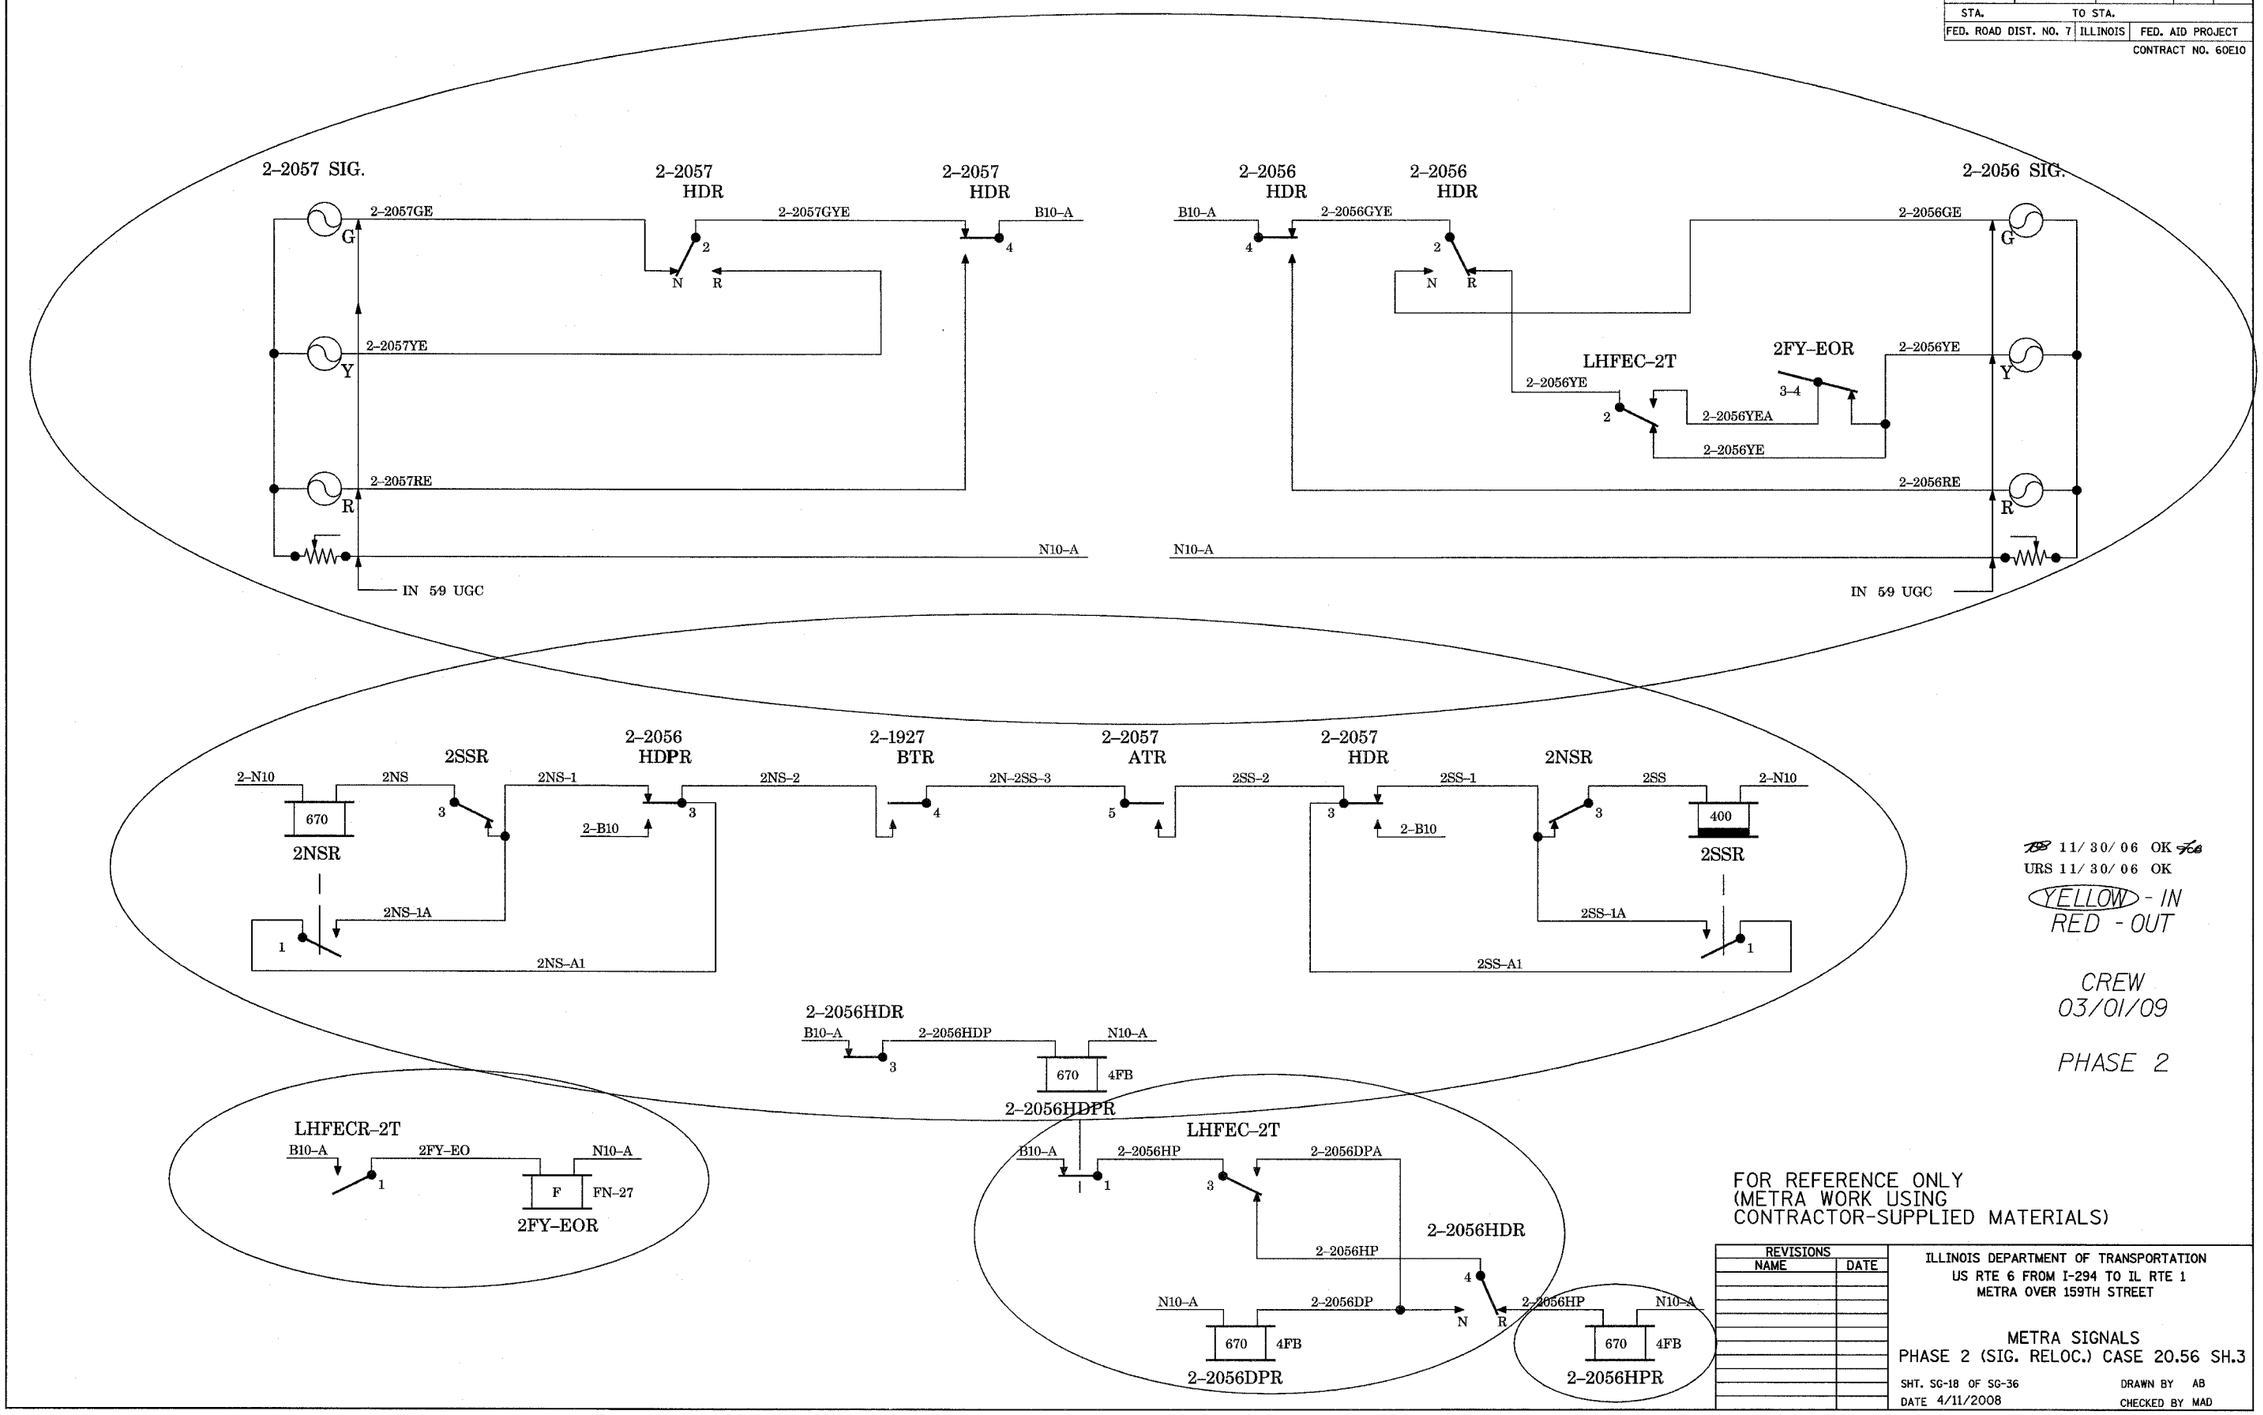

11/30/06 OK ~~TCB~~
URS 11/30/06 OK
YELLOW - IN
RED - OUT

CREW
03/01/09

PHASE 2

FOR REFERENCE ONLY
(METRA WORK USING
CONTRACTOR-SUPPLIED MATERIALS)

REVISIONS NAME	DATE

ILLINOIS DEPARTMENT OF TRANSPORTATION
US RTE 6 FROM I-294 TO IL RTE 1
METRA OVER 159TH STREET

METRA SIGNALS
PHASE 2 (SIG. RELOC.) CASE 20.56 SH.3

SHT. SG-18 OF SG-36 DRAWN BY AB
DATE 4/11/2008 CHECKED BY MAD