3/13/2008 2:39:15 PM

q:\17049.069\catenary\plans-catstructures\03,04,05,07_cat pole details.dgn

NOTE:

1. FOR GENERAL NOTES, STRUCTURE LOCATIONS AND DIMENSIONS A THRU G & X & Y, SEE SHEET 5 OF 5.

ROUTE NO.	SECTION	COUNTY	TOTAL SHEETS	SHEET NO
F.A.P. 351	2008-001VB	COOK	579	308
STA.	TO STA.			
FED. ROAD DIST. NO. 7	ILLINOIS	FED. AID PROJECT		

CONTRACT NO. 60E10

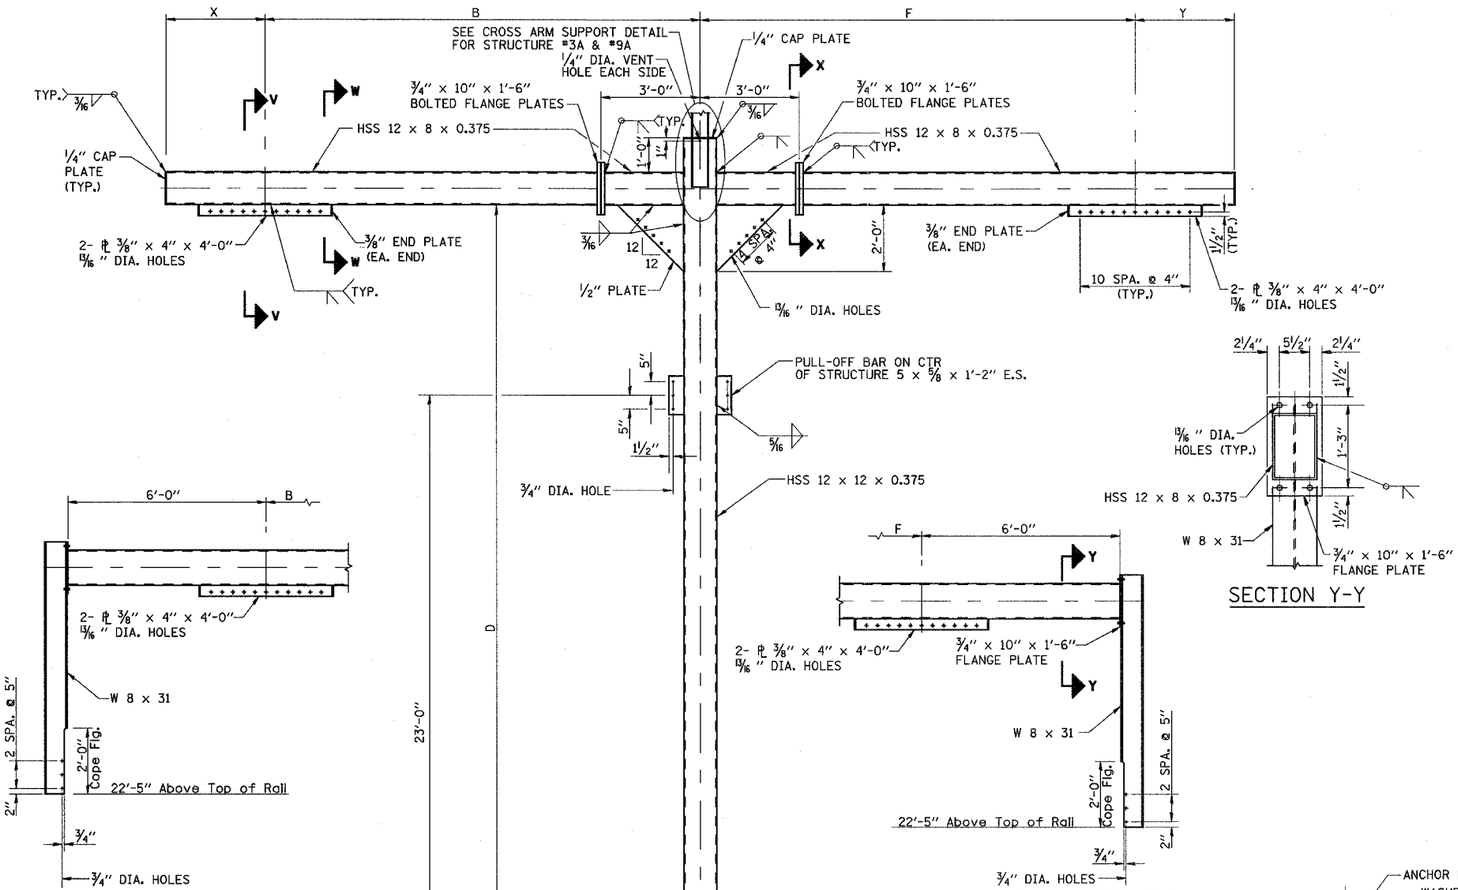

REVISIONS NAME	DATE

ILLINOIS DEPARTMENT OF TRANSPORTATION
US RTE 6 FROM I-294 TO IL RTE 1
METRA OVER 159TH ST

CATENARY STRUCTURES
SUPPORT STRUCTURES
#4 THROUGH #9, #3A & #9A

SHT. CS-05 OF CS-17
DATE 2/21/2008

DRAWN BY BKN
CHECKED BY GAC