ROUTE NO.	SECTION	COUNTY	TOTAL SHEETS	SHEET NO
F.A.P. 351	2008-001VB	COOK	579	327
STA.	TO STA.			
FED. ROAD DIST. NO. 7	ILLINOIS	FED. AID PROJECT		

CONTRACT NO. 60E10

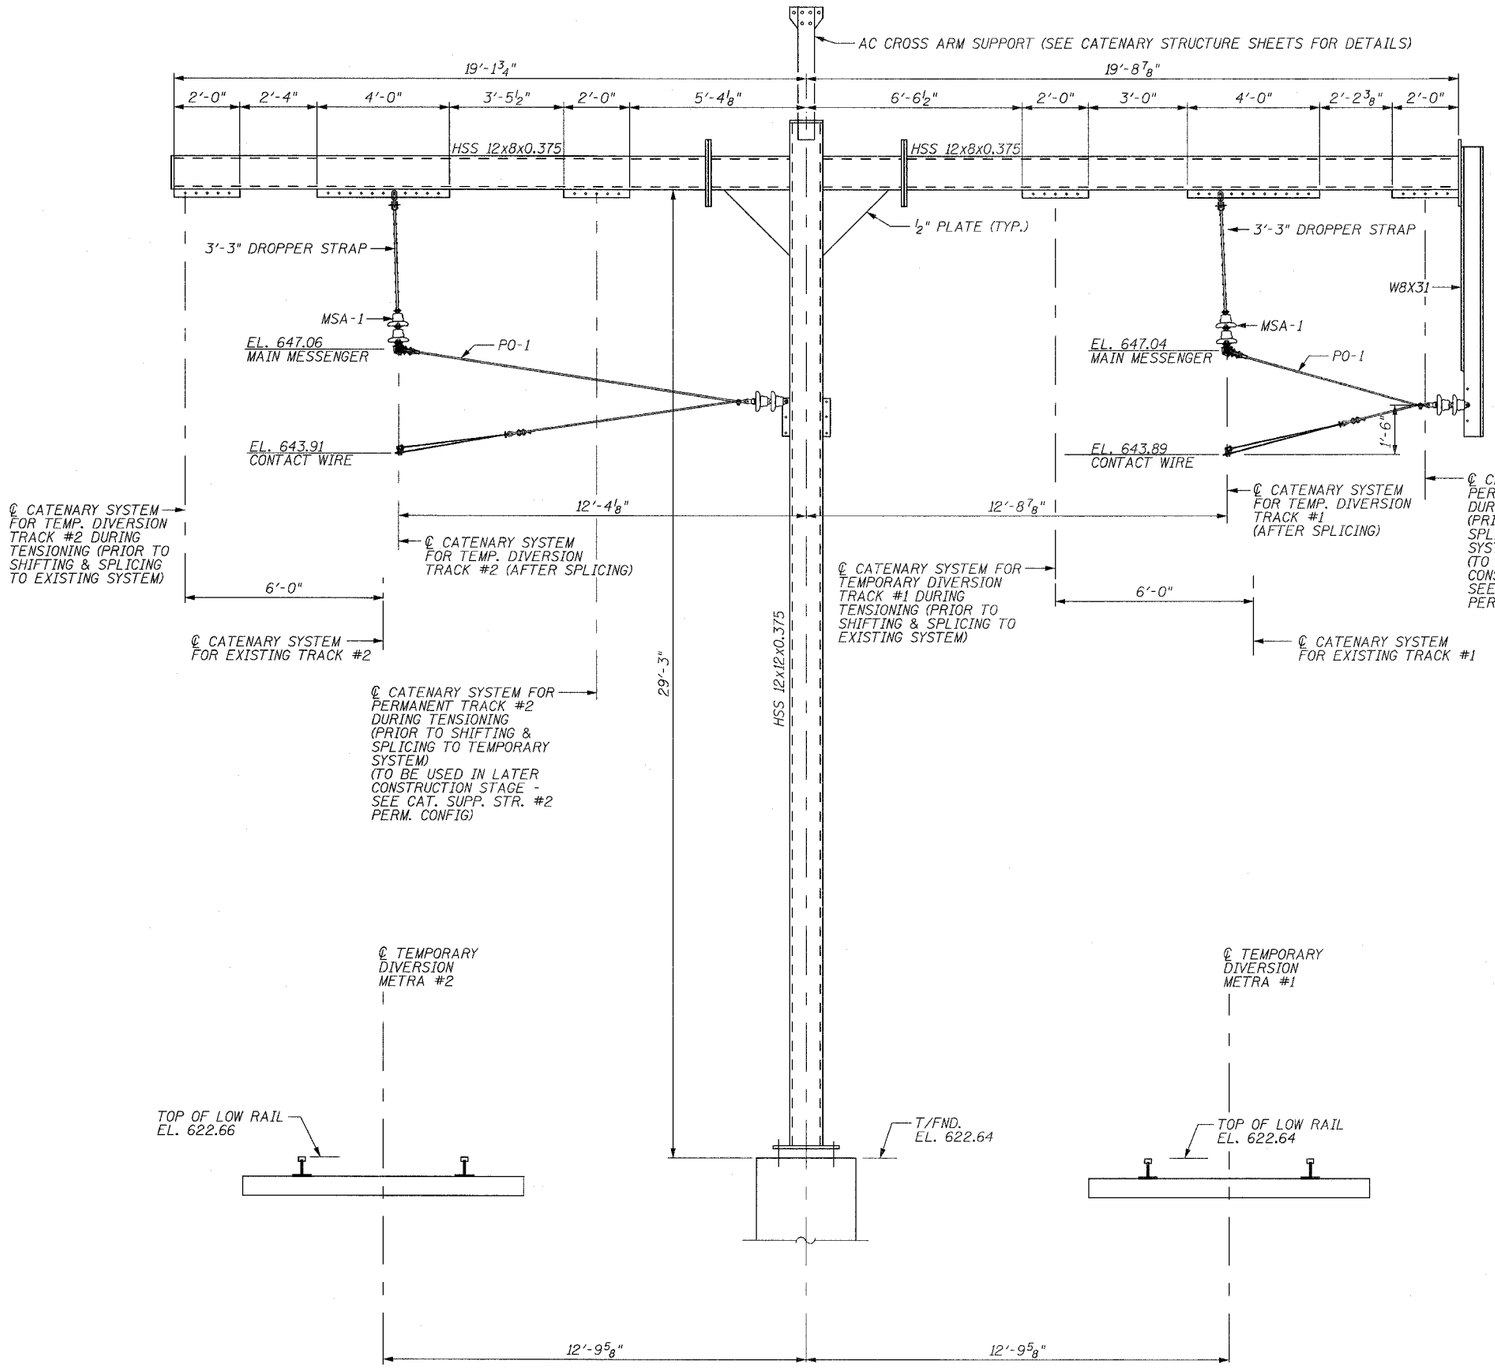

BILL OF MATERIAL

QTY.	UNIT	MARK	DESCRIPTION	REF. DWG.
2	EACH	MSA-1	MESSENGER SUPPORT ASSEMBLY	CH-05
2	EACH	PO-1	PULL-OFF ASSEMBLY	CH-04

CATENARY SUPPORT STRUCTURE #2 - HARDWARE CONFIGURATION FOR TEMPORARY DIVERSION TRACKS

TEMPORARY DIVERSION METRA #2 STATION 194+63.98
LOOKING SOUTH

REVISIONS NAME	DATE

ILLINOIS DEPARTMENT OF TRANSPORTATION
US RTE 6 FROM I-294 TO IL RTE 1
METRA OVER 159TH STREET

CATENARY HARDWARE
CAT. SUPP. STR. #2 - TEMP. CONFIG.

SHT. CH-07 OF CH-20
DATE 2/21/2008

DRAWN BY PMV
CHECKED BY MAD

3/13/2008 2:39:29 PM

q:\17049.069\catenary\plans-cathardware\pole 2 temp hardware.dgn