ROUTE NO.	SECTION	COUNTY	TOTAL SHEETS	SHEET NO.
F.A.P. 351	2008-001VB	COOK	579	473
FED. ROAD DIST. NO. 7	ILLINOIS	FED. AID PROJECT-		

SHEET NO. 9
26 SHEETS

CONTRACT NO. 60E10

STATE OF ILLINOIS
DEPARTMENT OF TRANSPORTATION

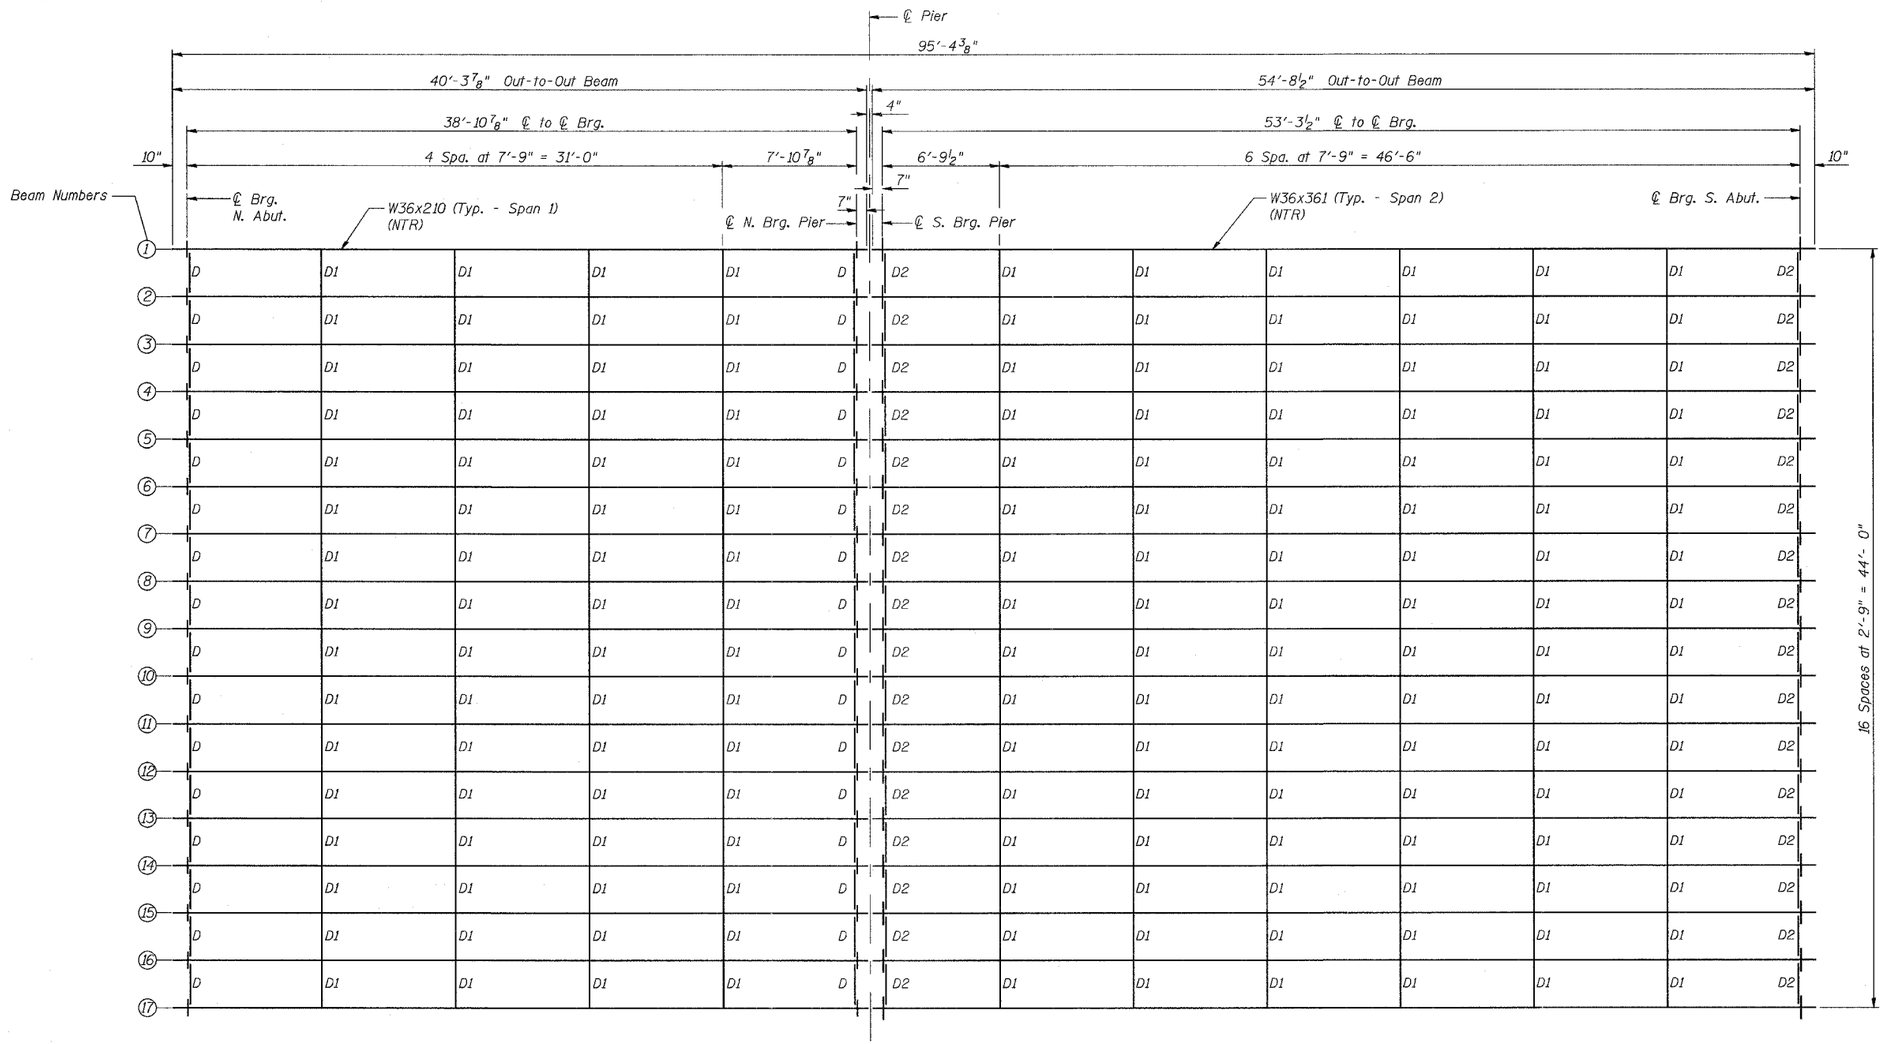

FRAMING PLAN

DESIGNED	MDS
CHECKED	JPB
DRAWN	MDS
CHECKED	JPB

REVISIONS NAME	DATE

URS
100 South Wacker Drive,
Suite 500
Chicago, IL 60606
(312) 939-1000

ILLINOIS DEPARTMENT OF TRANSPORTATION
US RTE 6 FROM I-294 TO IL RTE 1

FRAMING PLAN

CN THOROUGHFARE TRACK
BRIDGE 20.6E OVER U.S. RTE. 6 (159TH STREET)
STATION 96+36.66 STRUCTURE NO. 016-2822
SCALE: 1/4"=1'-0" DATE: 2/21/2008

d:\17049.069\structures\2822_e.rr\dwg\09_frame plan.dgn 3/13/2008 1:26:46 PM