F.A.P. RTE.	SECTION	COUNTY	TOTAL SHEETS	SHEET NO.
351	2008-100VB	COOK	579	560
STA.		TO STA.		
FED. ROAD DIST. NO.		ILLINOIS	FED. AID PROJECT	
			CONTRACT	NO. 60E10

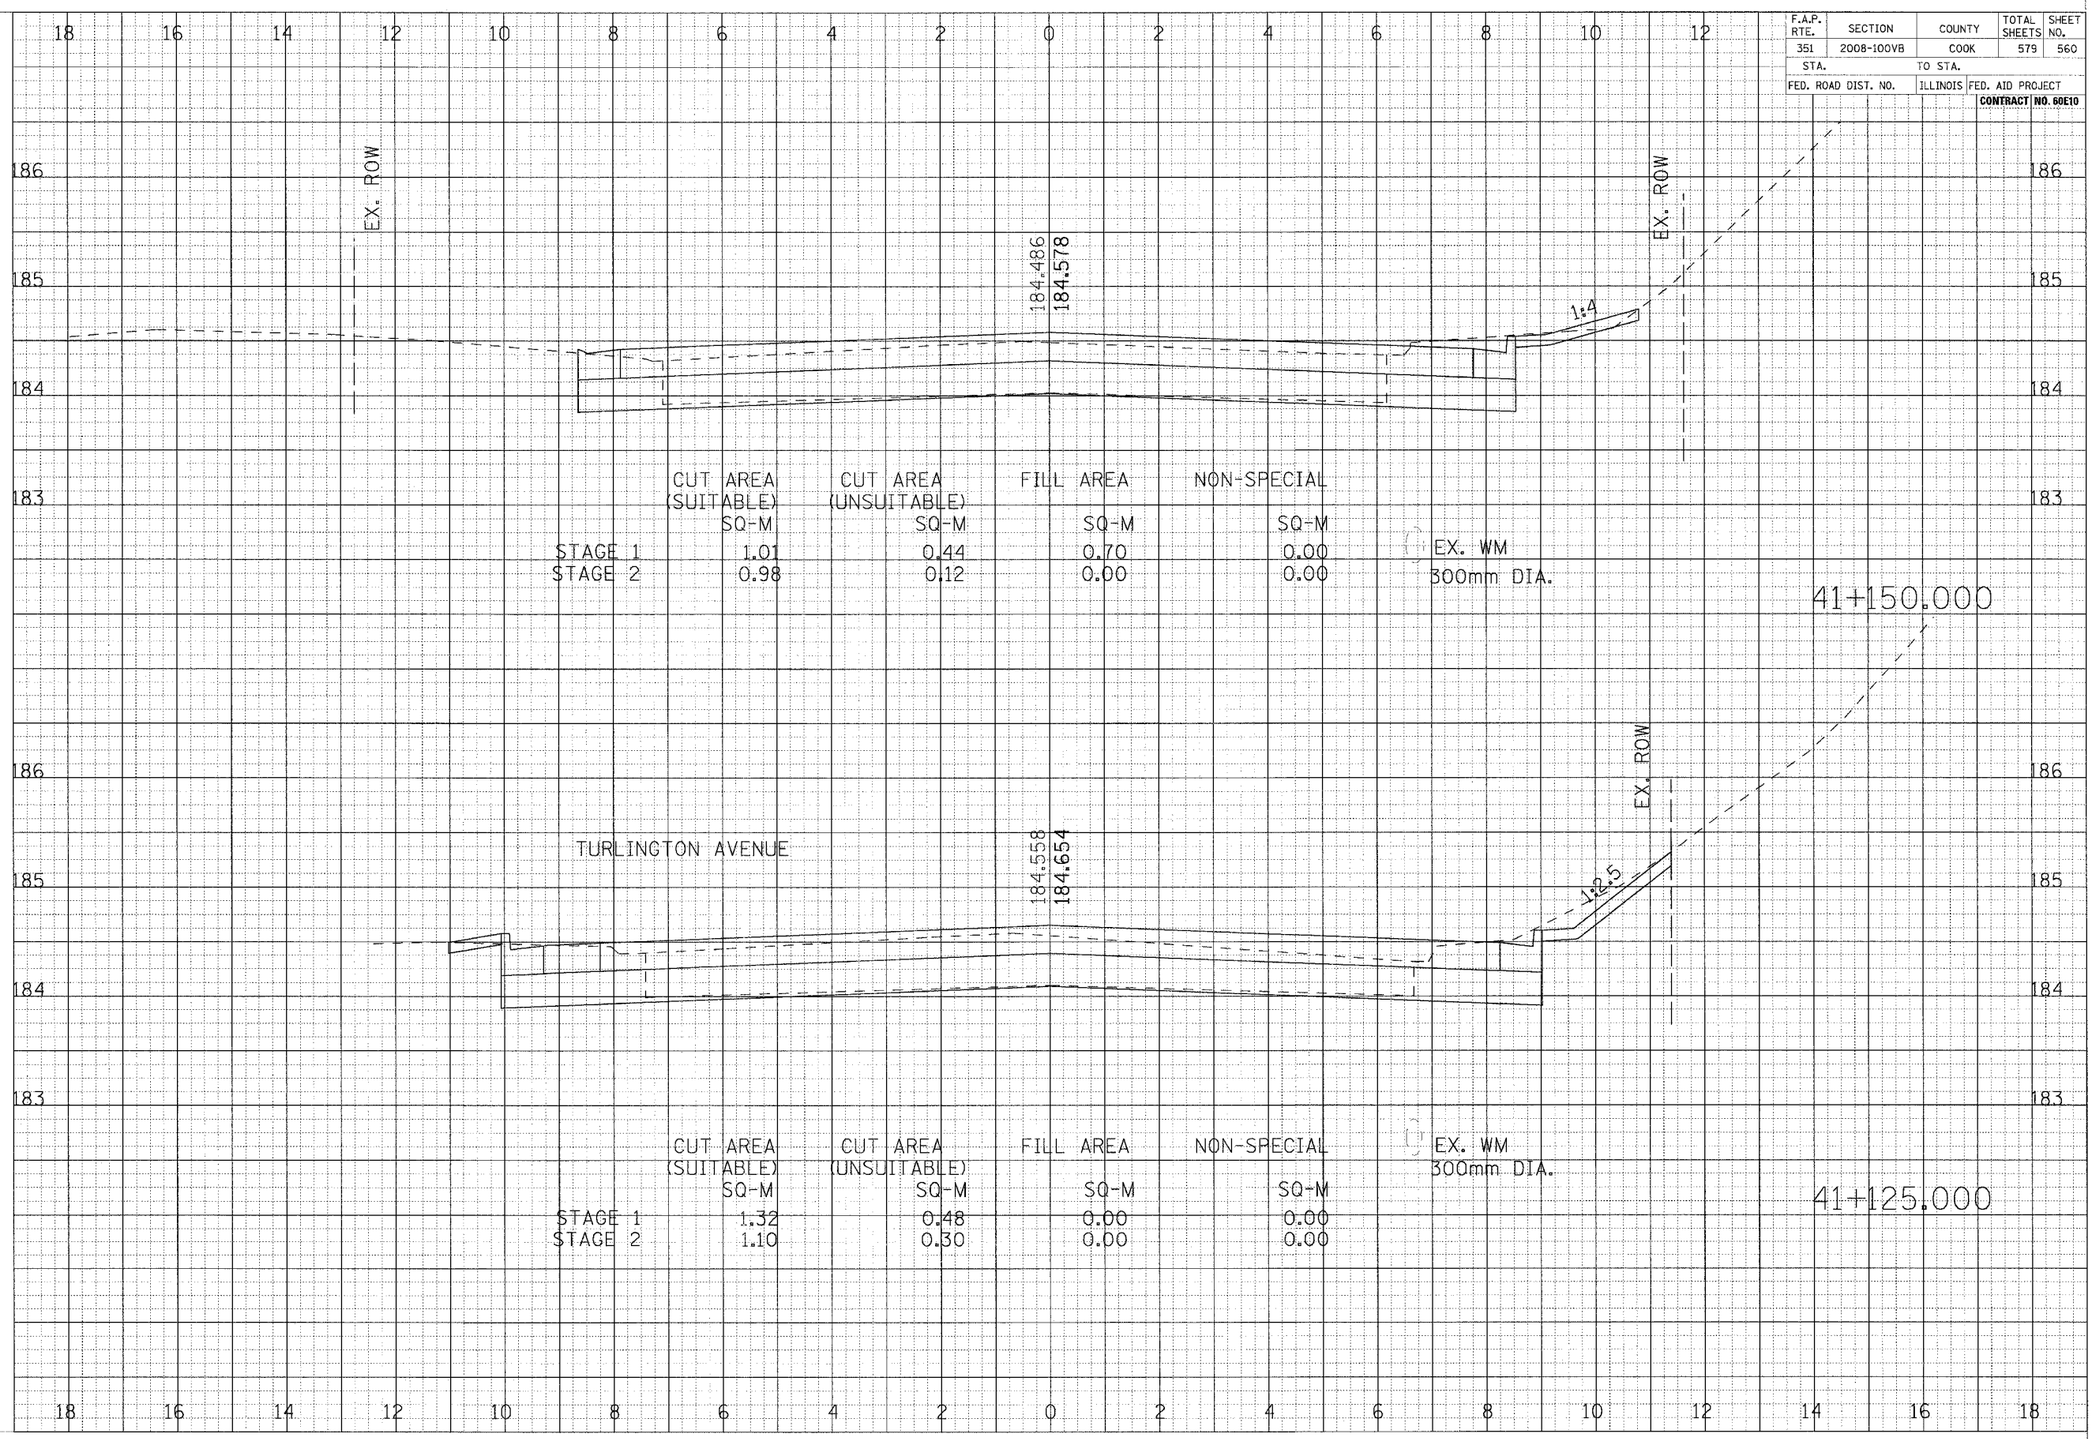

	CUT AREA (SUITABLE) SQ-M	CUT AREA (UNSUITABLE) SQ-M	FILL AREA SQ-M	NON-SPECIAL SQ-M
STAGE 1	1.01	0.44	0.70	0.00
STAGE 2	0.98	0.12	0.00	0.00

	CUT AREA (SUITABLE) SQ-M	CUT AREA (UNSUITABLE) SQ-M	FILL AREA SQ-M	NON-SPECIAL SQ-M
STAGE 1	1.32	0.48	0.00	0.00
STAGE 2	1.10	0.30	0.00	0.00

FINAL SURVEY	BY	DATE
SURVEYED		
PLOTTED		
PROFILE		
NOTE BOOK		
AREAS		
AREAS CHECKED		
NO.		

ORIGINAL SURVEY	BY	DATE
SURVEYED		
PLOTTED		
PROFILE		
NOTE BOOK		
AREAS		
AREAS CHECKED		
NO.		

CROSS SECTIONS - PARK AVENUE