PROPOSED

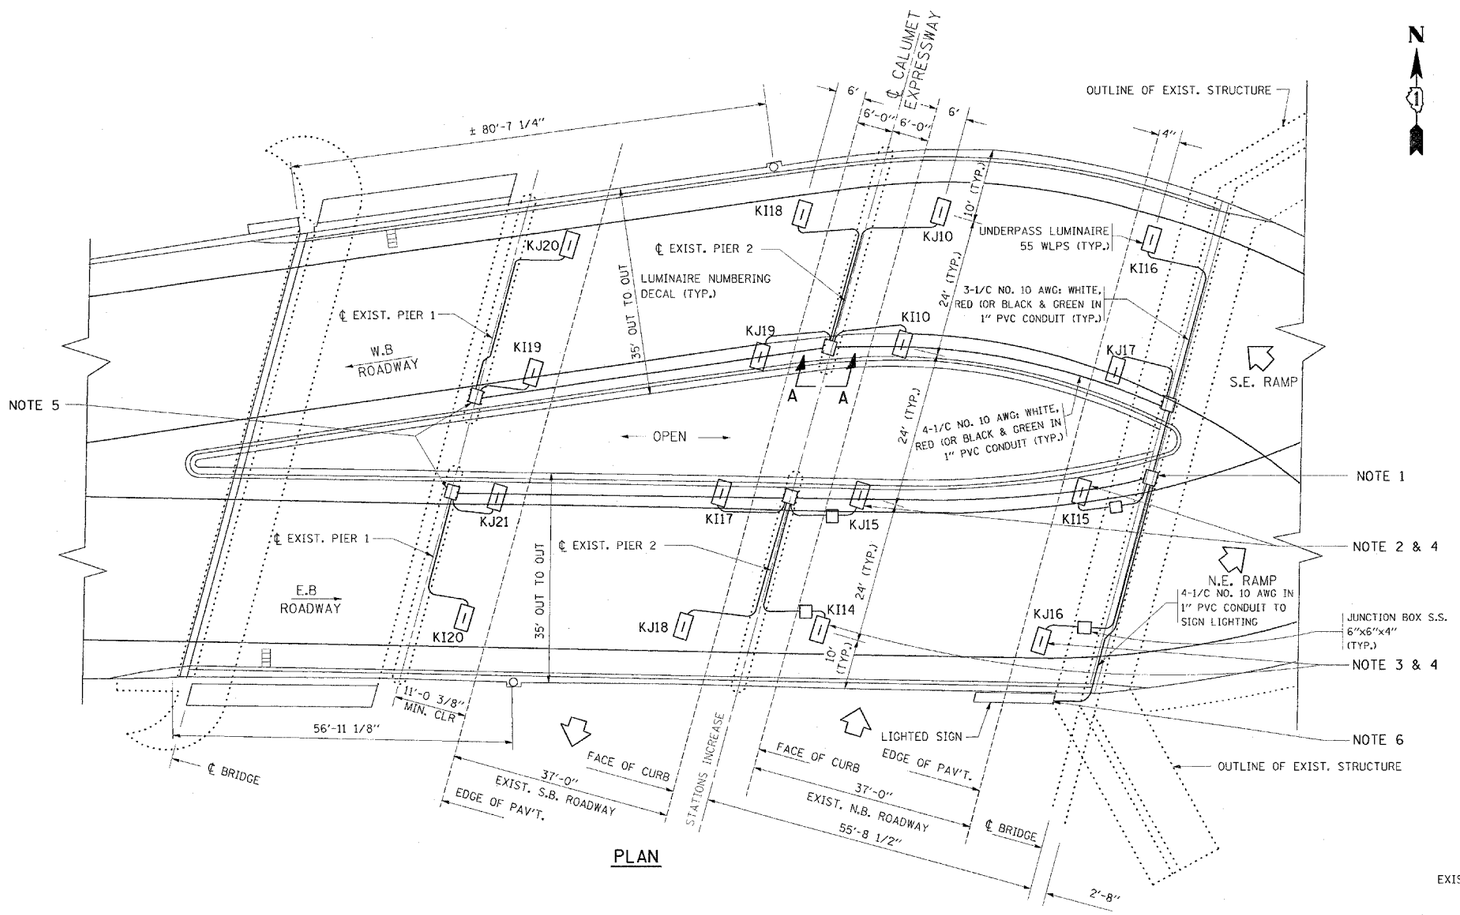

PLAN

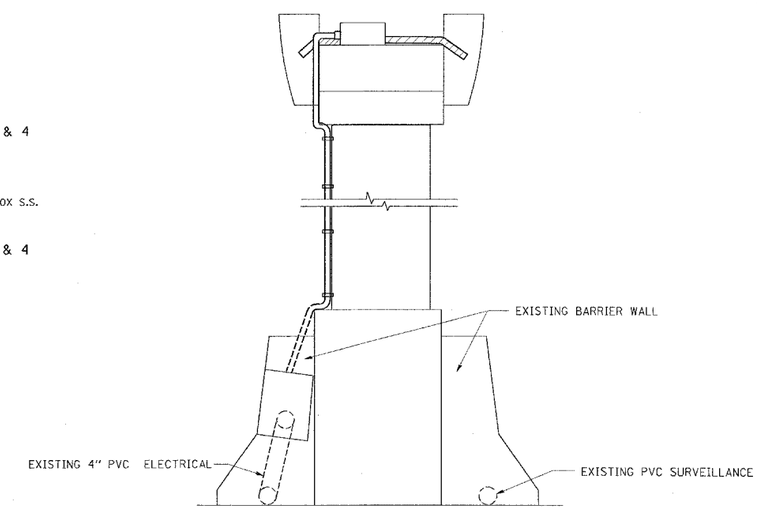

SECTION A-A

NOTES:

1. A NEW JUNCTION BOX S.S. 12" x 10" x 6" SHALL BE INSTALLED AS SHOWN.
2. THE TWO UNDERPASS LUMINAIRES PREVIOUSLY REMOVED SHALL BE WASHED RE-LAMPED AND INSTALLED AS SHOWN.

   WASH AND RE-LAMPING OF THE LUMINAIRES SHALL BE INCLUDED IN THE COST OF THE LUMINAIRE INSTALLATION PAY ITEM.
3. TWO ADDITIONAL 55 WATT LOW PRESSURE SODIUM LUMINAIRES SHALL BE TAKEN FROM STATE STOCK AND INSTALLED AS SHOWN.

   CONTACT NEIL THAKKAR AT (847) 221-3078 TO ARRANGE PICK UP OF STATE STOCK ITEMS.
4. NEW UNDERPASS LUMINAIRE HANGER ASSEMBLYS COMPLETE WITH HEAVY DUTY ANCHORS/INSERTS AND ALL APPLICABLE HARDWARE SHALL BE PROVIDED BY THE CONTRACTOR AND SHALL BE INCLUDED IN THE COST OF THE INSTALL UNDERPASS LUMINAIRE PAY ITEM.
5. THE TEMPORARY AERIAL CABLE ON THE WEST SIDE OF THE BRIDGE SHALL BE REMOVED AFTER THE UNDERPASS LIGHTING IS RESTORED AND THE HIGHLIGHTED JUNCTION BOXES SHALL BE REPLACED WITH NEW JUNCTION BOXES.
6. FLUORESCENT SIGN LIGHTING SHALL BE INSTALLED AS PER THE SIGN LIGHTING DETAIL DRAWING ATTACHED.

FILE NAME = c:\projects\dli9608\lighting.dgn	USER NAME = poulterma	DESIGNED -	REVISED -	STATE OF ILLINOIS DEPARTMENT OF TRANSPORTATION	UNDERPASS LIGHTING DETAILS 115TH STREET OVER F.A.I. 94 (BISHOP FORD EXPRESSWAY)	F.A.U RTE.	SECTION	COUNTY	TOTAL SHEETS	SHEET NO.
		DRAWN -	REVISED -			1584	111-700-HB-BR	COOK	30	23
	PLOT SCALE = 50.0000 ' / IN.	CHECKED -	REVISED -					CONTRACT NO. 60E12		
	PLOT DATE = 4/30/2008	DATE -	REVISED -		SCALE: SHEET NO. 5 OF 8 SHEETS STA. TO STA.	FED. ROAD DIST. NO. 1	ILLINOIS	FED. AID PROJECT		