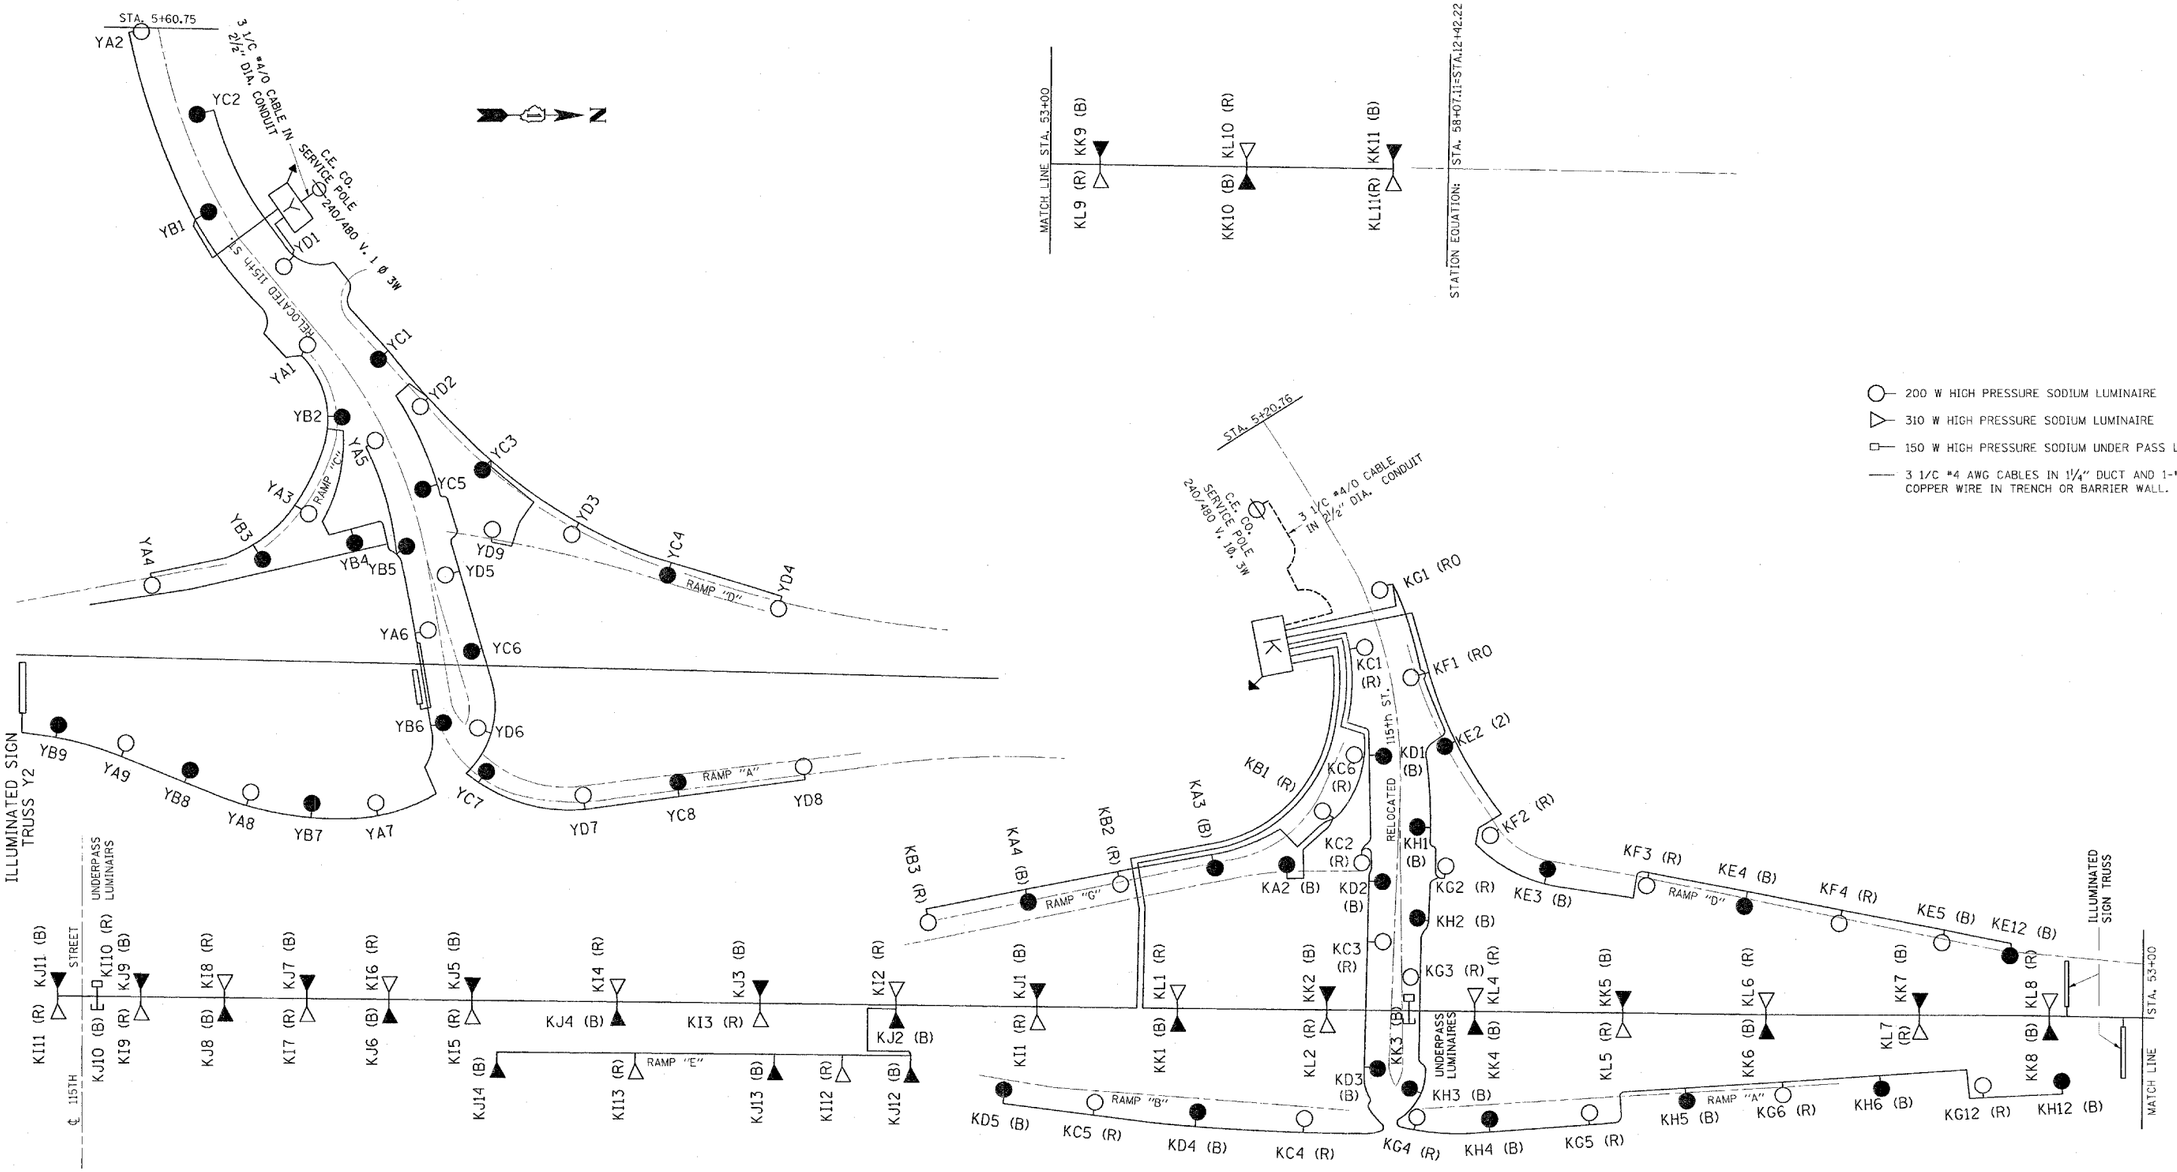

FILE NAME = z:\projects\dl19608\lighting.dgn	USER NAME = poulte-mo	DESIGNED -	REVISED -
		DRAWN -	REVISED -
	PLOT SCALE = 50.0000 ' / IN.	CHECKED -	REVISED -
	PLOT DATE = 4/30/2008	DATE -	REVISED -

STATE OF ILLINOIS
DEPARTMENT OF TRANSPORTATION

F.A. I-94 (BISHOP FORD EXPRESSWAY) WIRING DIAGRAM
CONTROL CABINETS "Y" & "K"

SCALE: | SHEET NO. 6 OF 8 SHEETS | STA. | TO STA.

F.A.U. RTE.	SECTION	COUNTY	TOTAL SHEETS	SHEET NO.
1584	1111-700-HB-BR	COOK	30	24
		CONTRACT NO.		60E12
FED. ROAD DIST. NO. 1	ILLINOIS	FED. AID PROJECT		