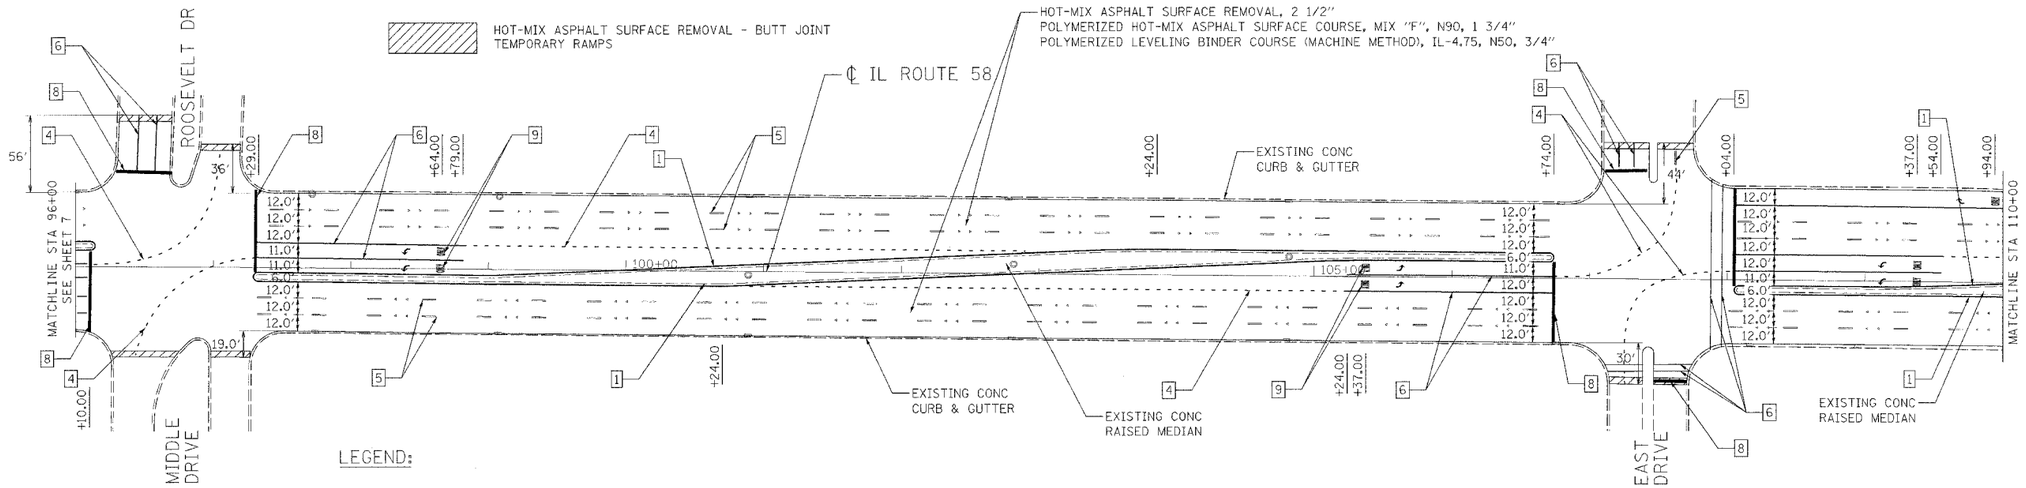

LEGEND:

1. THERMOPLASTIC PAVEMENT MARKING - LINE 4" (YELLOW SOLID LINE)
2. THERMOPLASTIC PAVEMENT MARKING - LINE 4" (YELLOW SKIP DASH - 10' DASH, 30' SKIP)
3. THERMOPLASTIC PAVEMENT MARKING - LINE 4" (DOUBLE YELLOW SOLID LINE)
4. THERMOPLASTIC PAVEMENT MARKING - LINE 6" (WHITE LANE LINE - 2' DASH, 6' SKIP)
5. THERMOPLASTIC PAVEMENT MARKING - LINE 4" (WHITE LANE LINE - 10' DASH, 30' SKIP W/ 2 CRYSTAL/OPAQUE RPM'S)
6. THERMOPLASTIC PAVEMENT MARKING - LINE 6" (WHITE SOLID LINE)
7. THERMOPLASTIC PAVEMENT MARKING - LINE 12" (YELLOW DIAGONAL LINE)
8. THERMOPLASTIC PAVEMENT MARKING - LINE 24" (WHITE STOP LINE)
9. THERMOPLASTIC PAVEMENT MARKING - LETTERS & SYMBOLS (TYP.)
10. THERMOPLASTIC PAVEMENT MARKING - LINE 8" (WHITE SOLID LINE)

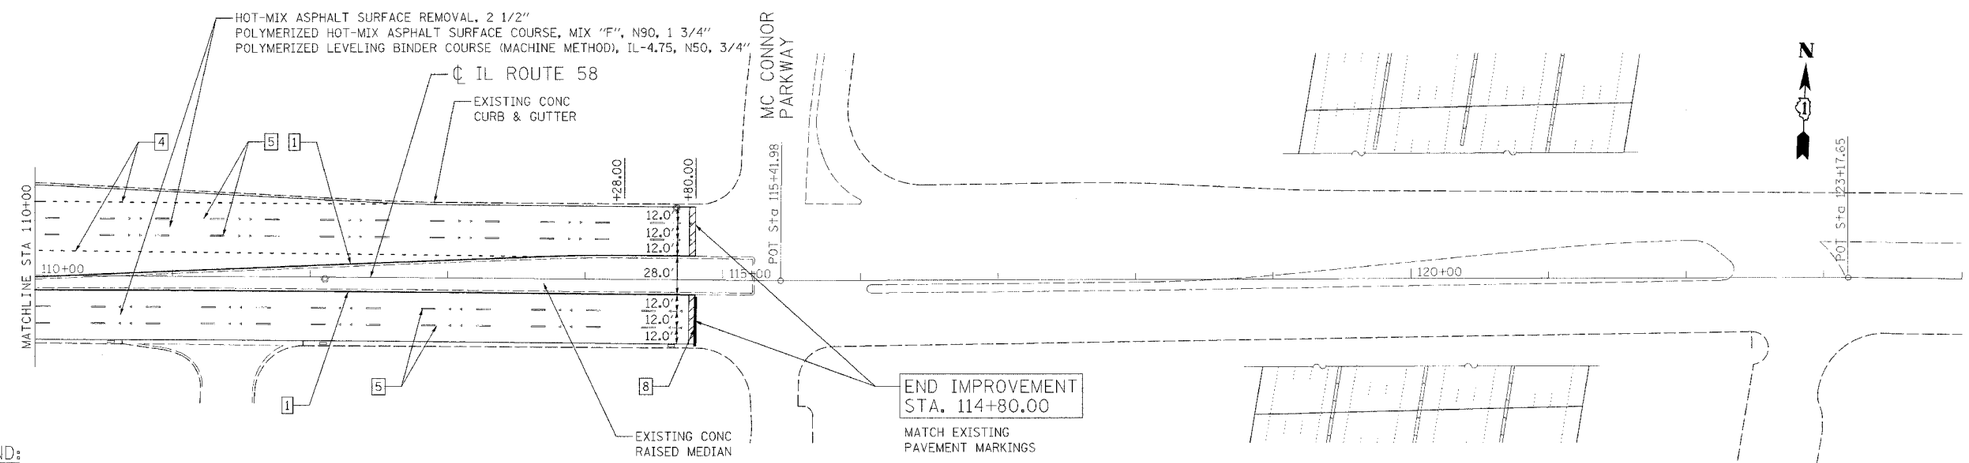

LEGEND:

1. THERMOPLASTIC PAVEMENT MARKING - LINE 4" (YELLOW SOLID LINE)
2. THERMOPLASTIC PAVEMENT MARKING - LINE 4" (YELLOW SKIP DASH - 10' DASH, 30' SKIP)
3. THERMOPLASTIC PAVEMENT MARKING - LINE 4" (DOUBLE YELLOW SOLID LINE)
4. THERMOPLASTIC PAVEMENT MARKING - LINE 6" (WHITE LANE LINE - 2' DASH, 6' SKIP)
5. THERMOPLASTIC PAVEMENT MARKING - LINE 4" (WHITE LANE LINE - 10' DASH, 30' SKIP W/ 2 CRYSTAL/OPAQUE RPM'S)
6. THERMOPLASTIC PAVEMENT MARKING - LINE 6" (WHITE SOLID LINE)
7. THERMOPLASTIC PAVEMENT MARKING - LINE 12" (YELLOW DIAGONAL LINE)
8. THERMOPLASTIC PAVEMENT MARKING - LINE 24" (WHITE STOP LINE)
9. THERMOPLASTIC PAVEMENT MARKING - LETTERS & SYMBOLS (TYP.)
10. THERMOPLASTIC PAVEMENT MARKING - LINE 8" (WHITE SOLID LINE)

Ciorba Group, Inc.
CONSULTING ENGINEERS
5507 North Cumberland Avenue, Suite 402
Chicago, Illinois 60656
Tel. 773.775.4009 Fax 773.775.4014

USER NAME = mbalog	DESIGNED - RD	REVISED -	
	DRAWN - RD	REVISED -	
PLOT SCALE = 50:2.0000 ' / IN.	CHECKED - WBL	REVISED -	
PLOT DATE = 4/8/2008	DATE - 04/7/2008	REVISED -	

STATE OF ILLINOIS
DEPARTMENT OF TRANSPORTATION

ILLINOIS ROUTE 58
BASSWOOD ROAD TO I-290
ROADWAY AND PAVEMENT MARKING PLAN

SCALE: | SHEET NO. OF SHEETS | STA. TO STA.

F.A.P. RTE.	SECTION	COUNTY	TOTAL SHEETS	SHEET NO.
559	582R (1&3) RS-1	COOK	27	8

CONTRACT NO. 60E21

FED. ROAD DIST. NO. _ | ILLINOIS | FED. AID PROJECT

FILE NAME = N:\TRDJ\3329\3329_38\Design\Proposed\Plan\3329_38proposed4.dgn