CONTRACT #62272

F.A.U. RTE.	SECTION	COUNTY	TOTAL SHEETS	SHEET NO.
3512	86Y-RS-3	COOK	39	17
STA.		TO STA.		
FED. ROAD DIST. NO.	ILLINOIS	FED. AID PROJECT		

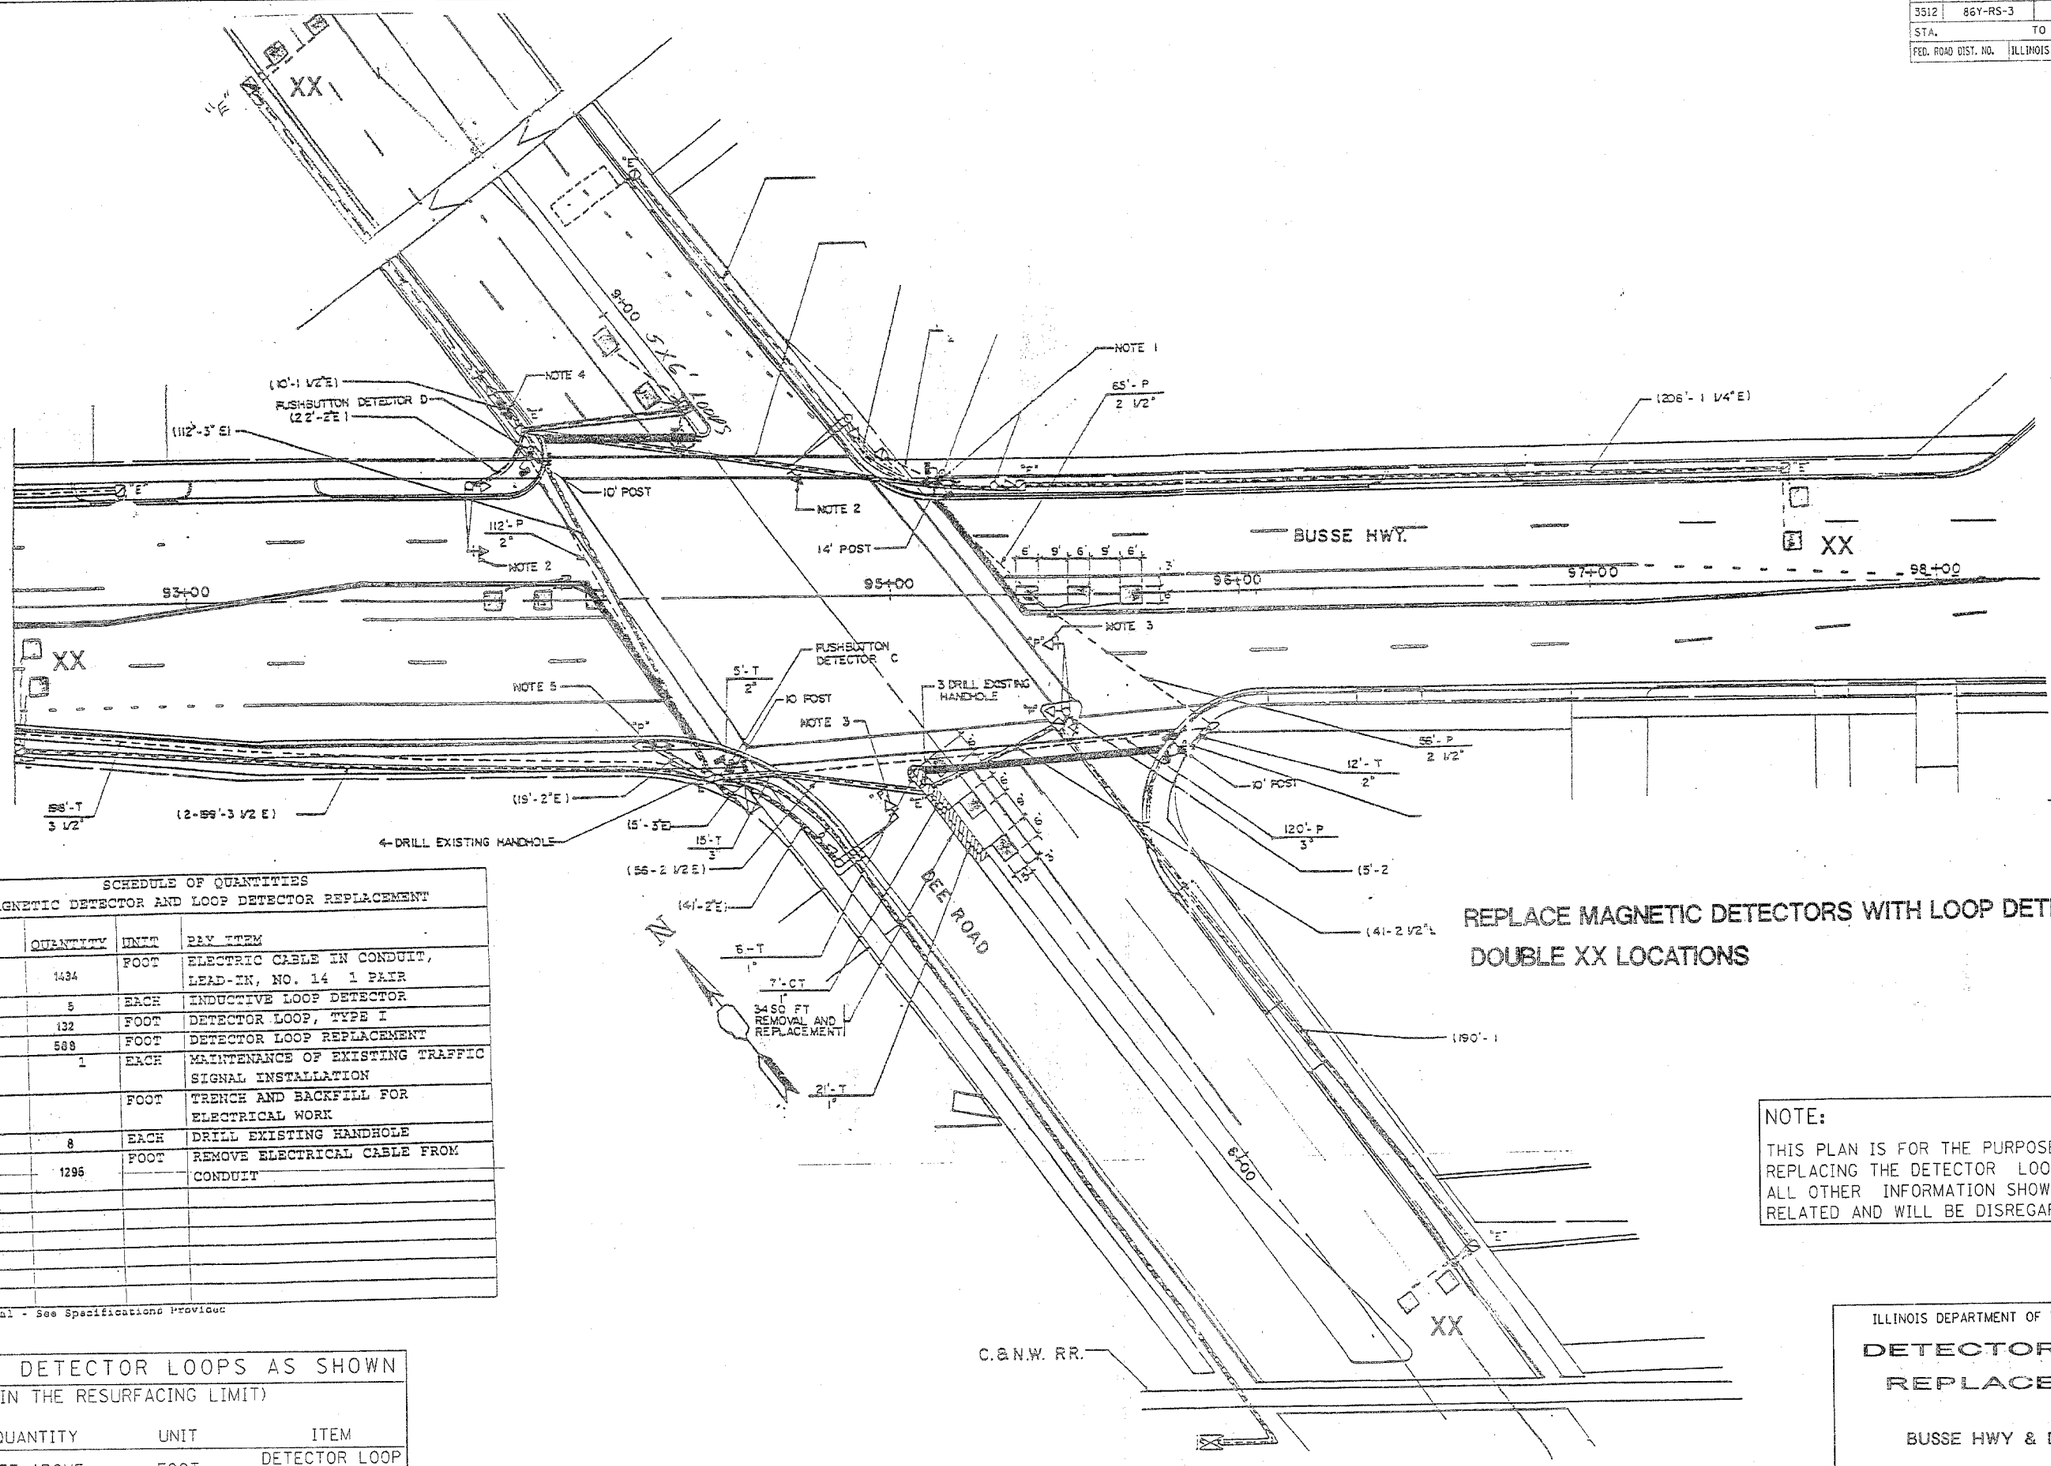

REPLACE MAGNETIC DETECTORS WITH LOOP DETECTORS
DOUBLE XX LOCATIONS

SCHEDULE OF QUANTITIES
MAGNETIC DETECTOR AND LOOP DETECTOR REPLACEMENT

CODE NUMBER	QUANTITY	UNIT	PAY ITEM
	1434	FOOT	ELECTRIC CABLE IN CONDUIT, LEAD-IN, NO. 14 1 PAIR
	5	EACH	INDUCTIVE LOOP DETECTOR
	132	FOOT	DETECTOR LOOP, TYPE I
	588	FOOT	DETECTOR LOOP REPLACEMENT
	1	EACH	MAINTENANCE OF EXISTING TRAFFIC SIGNAL INSTALLATION
		FOOT	TRENCH AND BACKFILL FOR ELECTRICAL WORK
	8	EACH	DRILL EXISTING HANDHOLE
	1296	FOOT	REMOVE ELECTRICAL CABLE FROM CONDUIT

Incidental - See Specifications Provided

NOTE:
THIS PLAN IS FOR THE PURPOSE OF REPLACING THE DETECTOR LOOPS ONLY. ALL OTHER INFORMATION SHOWN IS NOT RELATED AND WILL BE DISREGARDED.

REPLACE ALL DETECTOR LOOPS AS SHOWN
(WITHIN THE RESURFACING LIMIT)

CODE NO.	QUANTITY	UNIT	ITEM
	SEE ABOVE	FOOT	DETECTOR LOOP REPLACEMENT

ILLINOIS DEPARTMENT OF TRANSPORTATION

DETECTOR LOOP REPLACEMENT

BUSSE HWY & DEE RD