2/13/2008
c:\projects\pl36796\xs_priv_cc_design.dgn
shiranisb

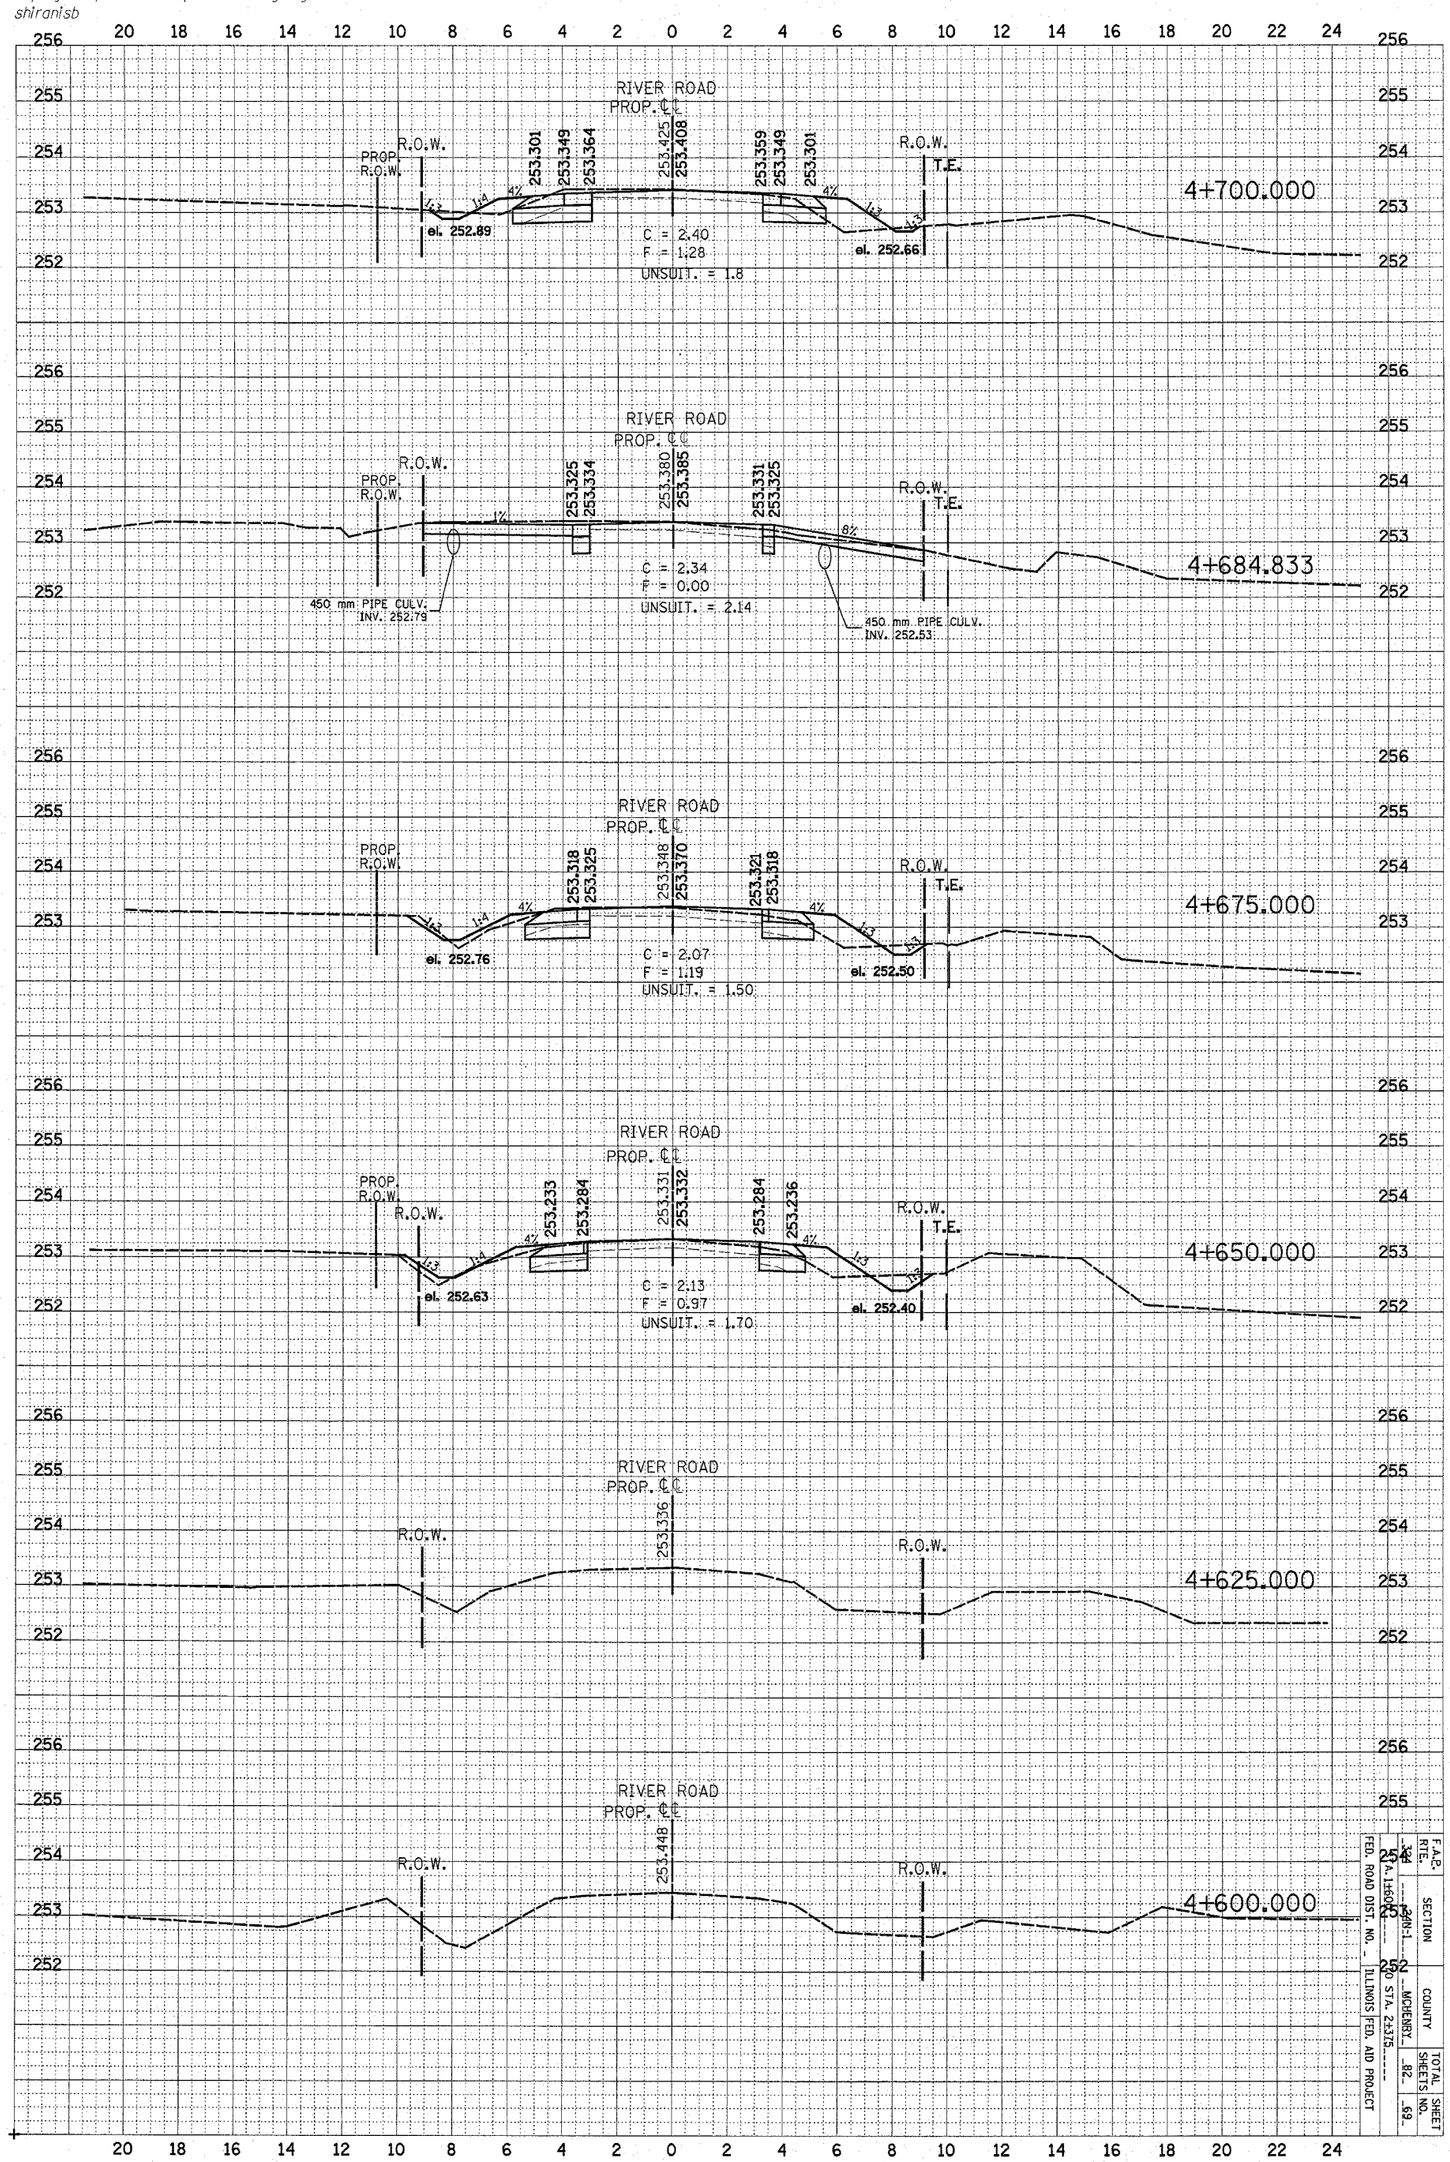

F.A.P. RTE.	SECTION	COUNTY	TOTAL SHEETS	SHEET NO.
34	20N-1	MCHENRY	82	59

FED. ROAD DIST. NO. 2 ILLINOIS FED. AID PROJECT

C.H. 1+60.00 STA. 2+375