2/13/2008
c:\projects\pl36796\xs_1123_design.dgn
shiranlsb

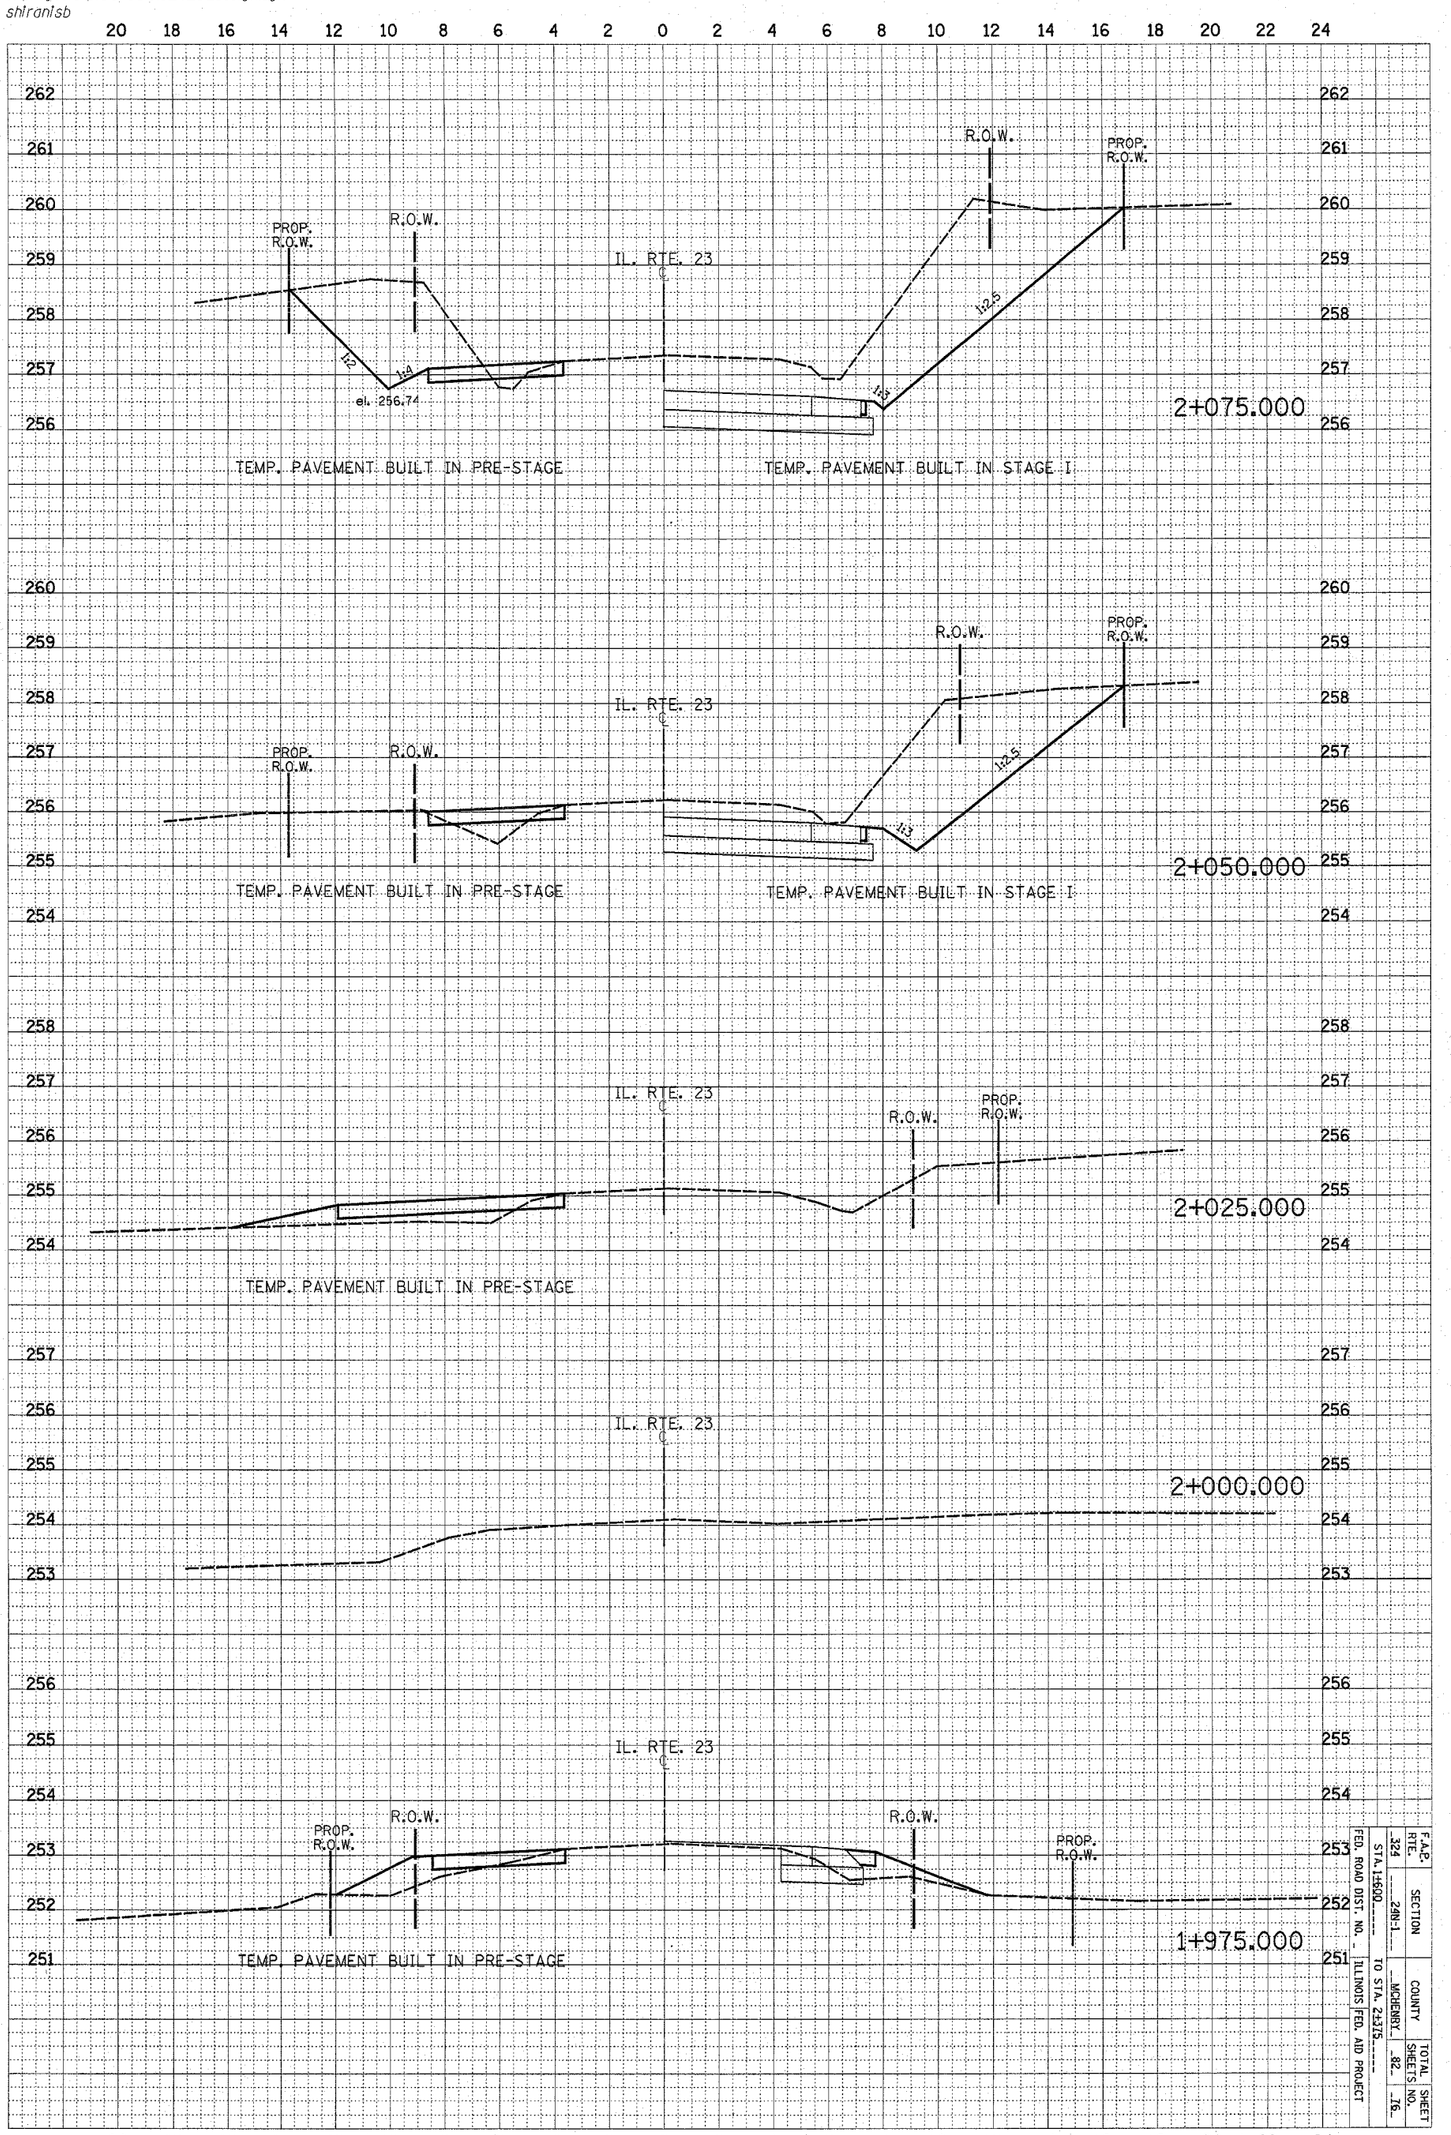

F.A.P. RTE.	SECTION	COUNTY	TOTAL SHEETS	SHEET NO.
324	2(8)-1	MCHENRY	82	76

STA. 1+50.00 TO STA. 2+37.5

FED. ROAD DIST. NO. ILLINOIS FED. AID PROJECT