*REF-plan23
*REF-plan24

CONTRACT NO. 62343

F.A.P. RTE.	SECTION	COUNTY	TOTAL SHEETS	SHEET NO.
348	*	COOK	86	26
STA. 220+00		TO STA.249+10.79		
FED. ROAD DIST. NO.	ILLINOIS	FED. AID PROJECT		

* (1214 & 3127-1) RS-1

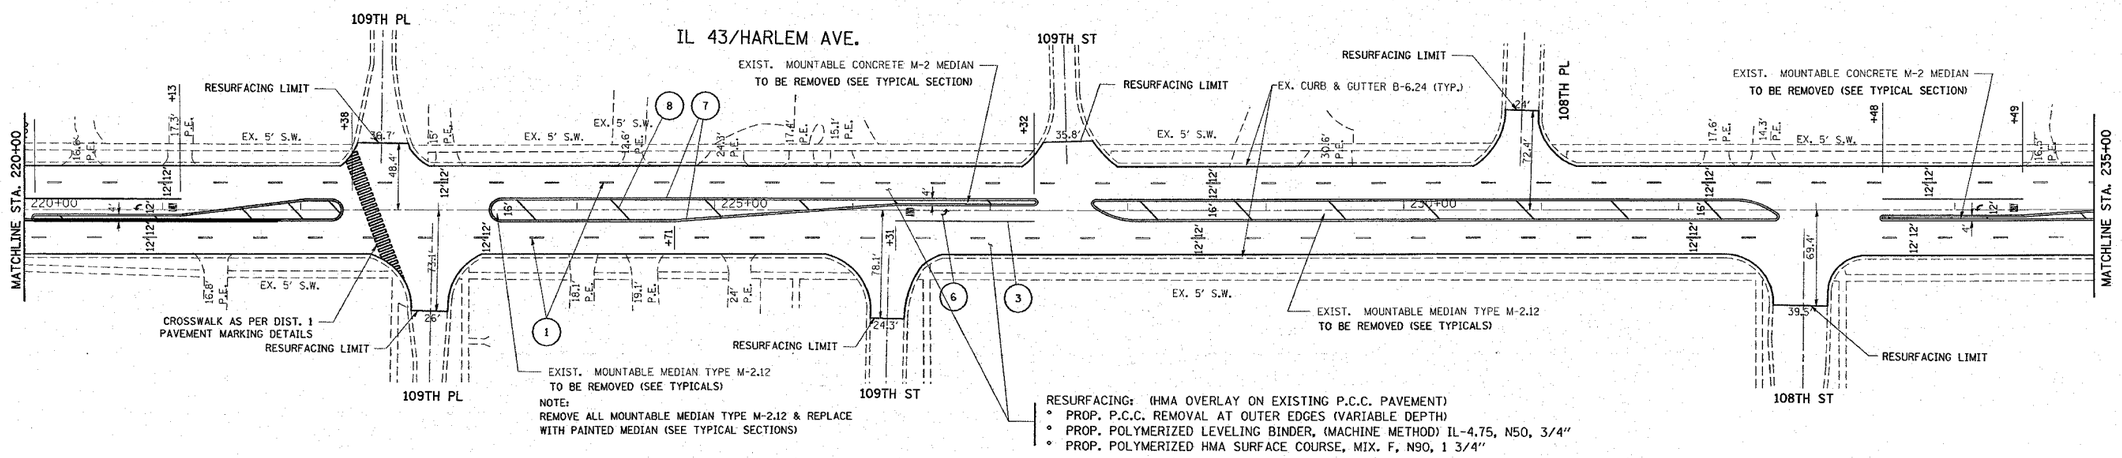

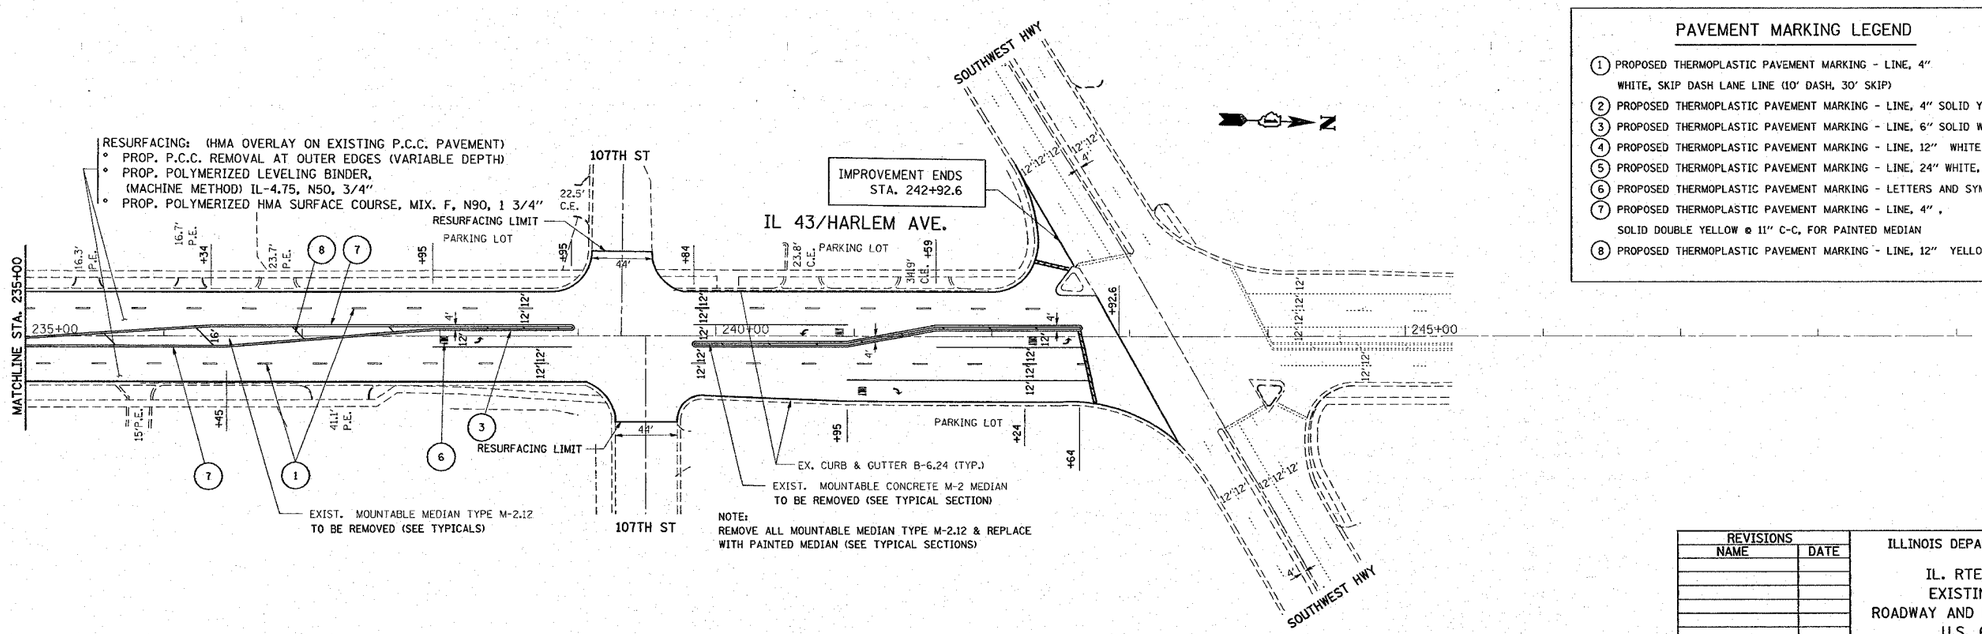

PAVEMENT MARKING LEGEND

1. PROPOSED THERMOPLASTIC PAVEMENT MARKING - LINE, 4" WHITE, SKIP DASH LANE LINE (10' DASH, 30' SKIP)
2. PROPOSED THERMOPLASTIC PAVEMENT MARKING - LINE, 4" SOLID YELLOW
3. PROPOSED THERMOPLASTIC PAVEMENT MARKING - LINE, 6" SOLID WHITE, TURN LANE
4. PROPOSED THERMOPLASTIC PAVEMENT MARKING - LINE, 12" WHITE DIAGONALS @ 75' C-C
5. PROPOSED THERMOPLASTIC PAVEMENT MARKING - LINE, 24" WHITE, STOP BAR
6. PROPOSED THERMOPLASTIC PAVEMENT MARKING - LETTERS AND SYMBOLS
7. PROPOSED THERMOPLASTIC PAVEMENT MARKING - LINE, 4", SOLID DOUBLE YELLOW @ 11" C-C, FOR PAINTED MEDIAN
8. PROPOSED THERMOPLASTIC PAVEMENT MARKING - LINE, 12" YELLOW DIAGONALS @ 75' C-C

REVISIONS NAME	DATE

ILLINOIS DEPARTMENT OF TRANSPORTATION

IL. RTE. 43 (HARLEM AV.)
EXISTING AND PROPOSED
ROADWAY AND PAVEMENT MARKING PLAN
U.S. 6 TO IL. RTE. 7

SCALE: VERT. HORIZ. 1" = 50'
DATE 12/5/2007
DRAWN BY
CHECKED BY

PLOT DATE = 12/5/2007
FILE NAME = c:\projects\d1492b1\sh_rdwy.dgn
PLOT SCALE = 50.0000 ' / IN.
USER NAME = devokesgn