LEGEND:

1. THERMOPLASTIC PAVEMENT MARKING - LINE 4" (YELLOW SOLID LINE)
2. THERMOPLASTIC PAVEMENT MARKING - LINE 12" (WHITE DIAGONAL LINE)
3. THERMOPLASTIC PAVEMENT MARKING - LINE 4" (DOUBLE YELLOW SOLID LINE 11" C-C)
4. THERMOPLASTIC PAVEMENT MARKING - LINE 6" (WHITE LANE LINE - 2' DASH, 6' SKIP)
5. THERMOPLASTIC PAVEMENT MARKING - LINE 4" (WHITE LANE LINE - 10' DASH, 30' SKIP) WITH RAISED REFLECTIVE PAVEMENT MARKERS (2 ONE-WAY CRYSTAL MARKER)
6. THERMOPLASTIC PAVEMENT MARKING - LINE 6" (WHITE SOLID LINE)
7. THERMOPLASTIC PAVEMENT MARKING - LINE 12" (YELLOW DIAGONAL LINE)
8. THERMOPLASTIC PAVEMENT MARKING - LINE 24" (WHITE STOP LINE)
9. THERMOPLASTIC PAVEMENT MARKING - LETTERS & SYMBOLS (TYP.)
10. THERMOPLASTIC PAVEMENT MARKING - LINE 4" (WHITE SOLID LINE)
11. RAISED REFLECTIVE PAVEMENT MARKERS (TWO-WAY AMBER MARKER) (40' C-C)
12. THERMOPLASTIC PAVEMENT MARKING - LINE 8" (WHITE SOLID LINE)

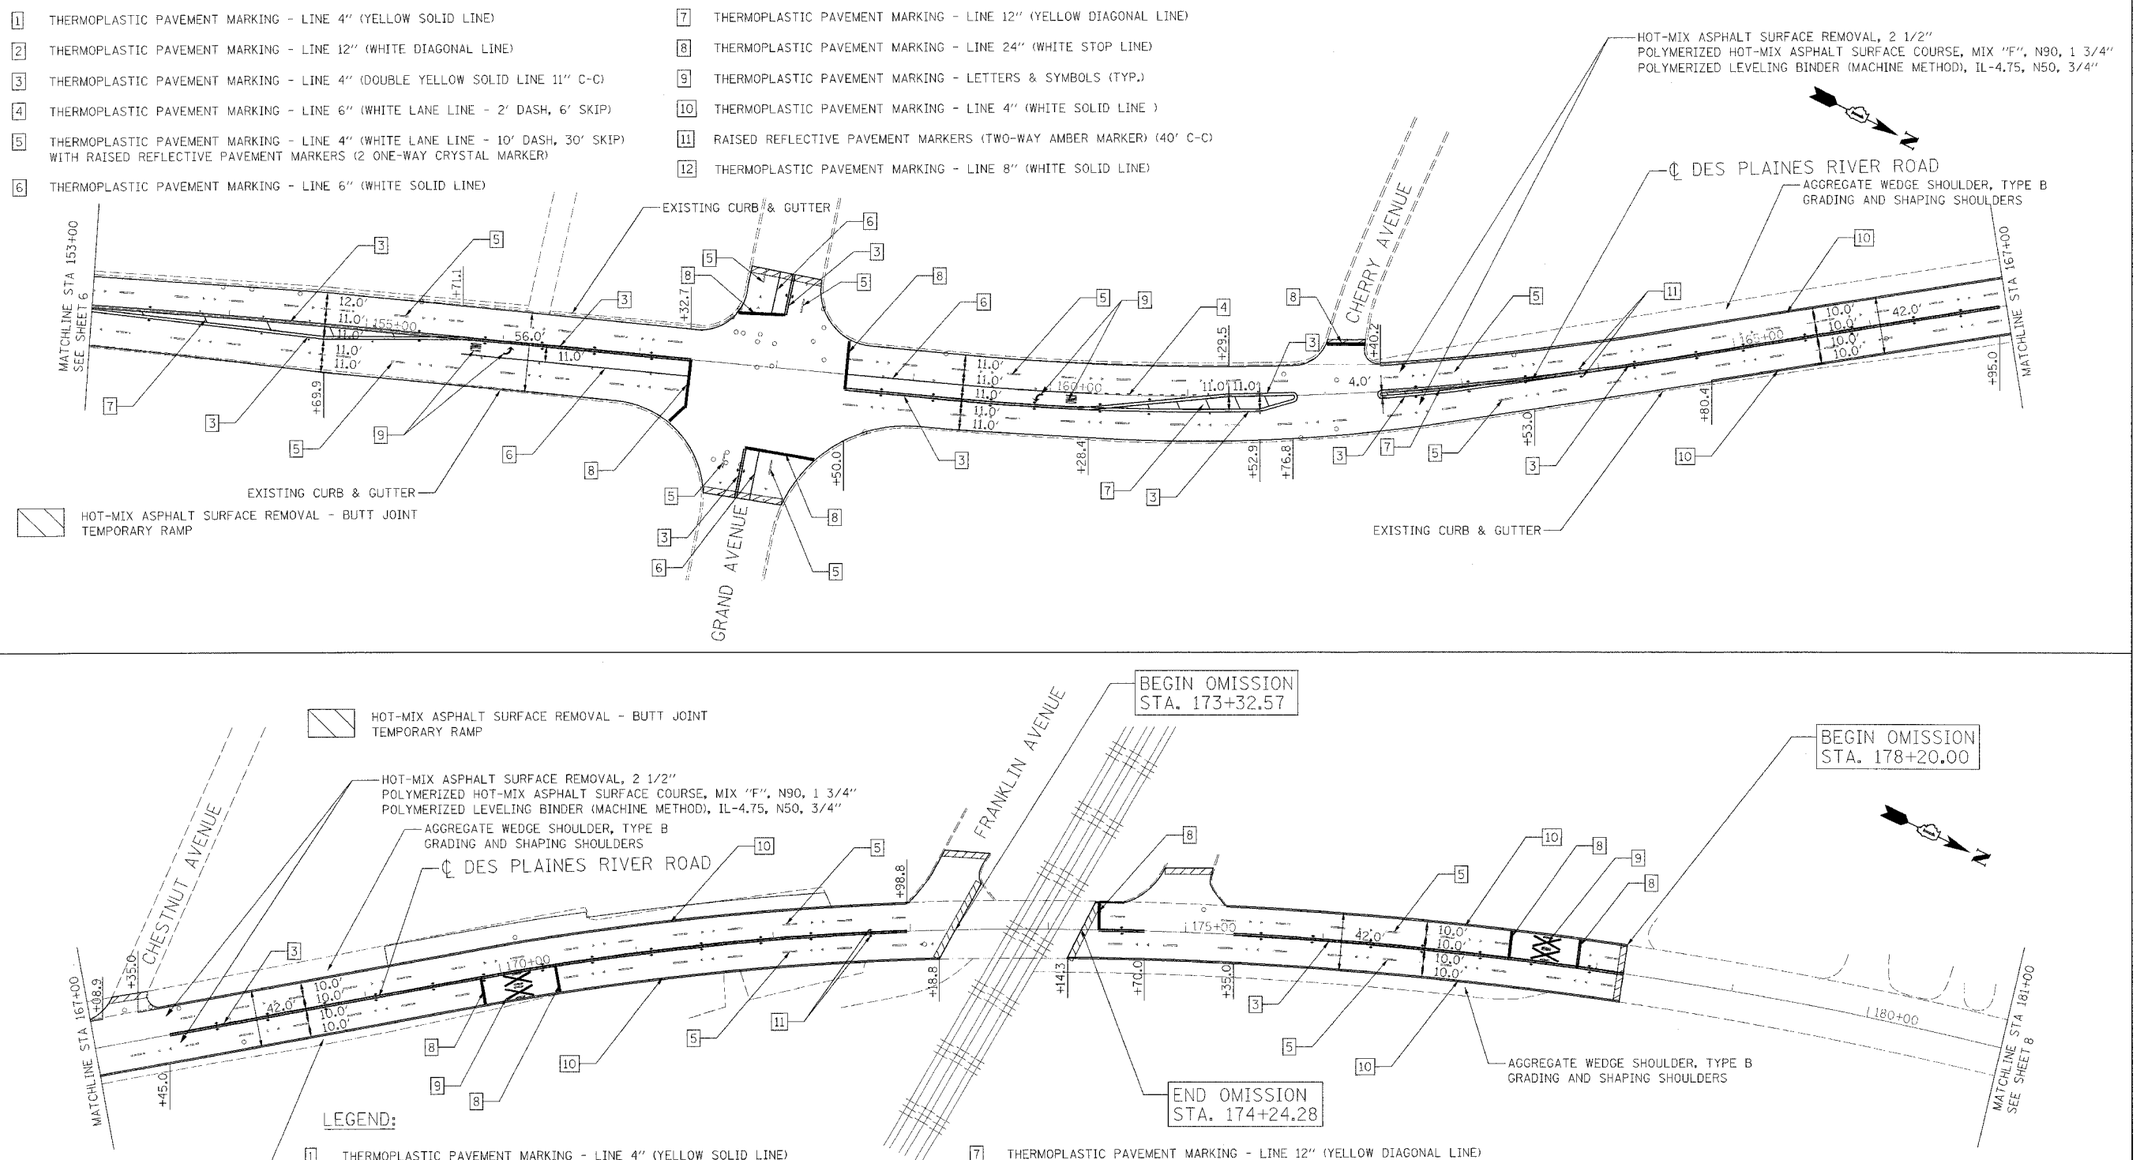

LEGEND:

1. THERMOPLASTIC PAVEMENT MARKING - LINE 4" (YELLOW SOLID LINE)
2. THERMOPLASTIC PAVEMENT MARKING - LINE 12" (WHITE DIAGONAL LINE)
3. THERMOPLASTIC PAVEMENT MARKING - LINE 4" (DOUBLE YELLOW SOLID LINE 11" C-C)
4. THERMOPLASTIC PAVEMENT MARKING - LINE 6" (WHITE LANE LINE - 2' DASH, 6' SKIP)
5. THERMOPLASTIC PAVEMENT MARKING - LINE 4" (WHITE LANE LINE - 10' DASH, 30' SKIP) WITH RAISED REFLECTIVE PAVEMENT MARKERS (2 ONE-WAY CRYSTAL MARKER)
6. THERMOPLASTIC PAVEMENT MARKING - LINE 6" (WHITE SOLID LINE)
7. THERMOPLASTIC PAVEMENT MARKING - LINE 12" (YELLOW DIAGONAL LINE)
8. THERMOPLASTIC PAVEMENT MARKING - LINE 24" (WHITE STOP LINE)
9. THERMOPLASTIC PAVEMENT MARKING - LETTERS & SYMBOLS (TYP.)
10. THERMOPLASTIC PAVEMENT MARKING - LINE 4" (WHITE SOLID LINE)
11. RAISED REFLECTIVE PAVEMENT MARKERS (TWO-WAY AMBER MARKER) (40' C-C)
12. THERMOPLASTIC PAVEMENT MARKING - LINE 8" (WHITE SOLID LINE)

Ciorba Group, Inc.
CONSULTING ENGINEERS
5507 North Cumberland Avenue, Suite 402
Chicago, Illinois 60656
Tel. 773.775.4009 Fax 773.775.4014

USER NAME = mbalog	DESIGNED AL	REVISED -
	DRAWN AL	REVISED -
PLOT SCALE = %0.0020 ' / IN.	CHECKED MJL	REVISED -
PLOT DATE = 4/8/2008	DATE 4/7/2008	REVISED -

STATE OF ILLINOIS
DEPARTMENT OF TRANSPORTATION

DES PLAINES RIVER ROAD
FOSTER AVENUE TO 1ST AVENUE (IL 171)
PROPOSED ROADWAY AND PAVEMENT MARKING PLAN

SCALE: | SHEET NO. OF SHEETS | STA. TO STA.

F.A.U. RTE.	SECTION	COUNTY	TOTAL SHEETS	SHEET NO.
2710	3222 RS-1	COOK	31	7
		CONTRACT NO. 62414		
FED. ROAD DIST. NO. -	ILLINOIS	FED. AID PROJECT		

FILE NAME = N:\PROJ\3224\3224_36\Design\Proposed\Plan\3224_36-07-Proposed Design