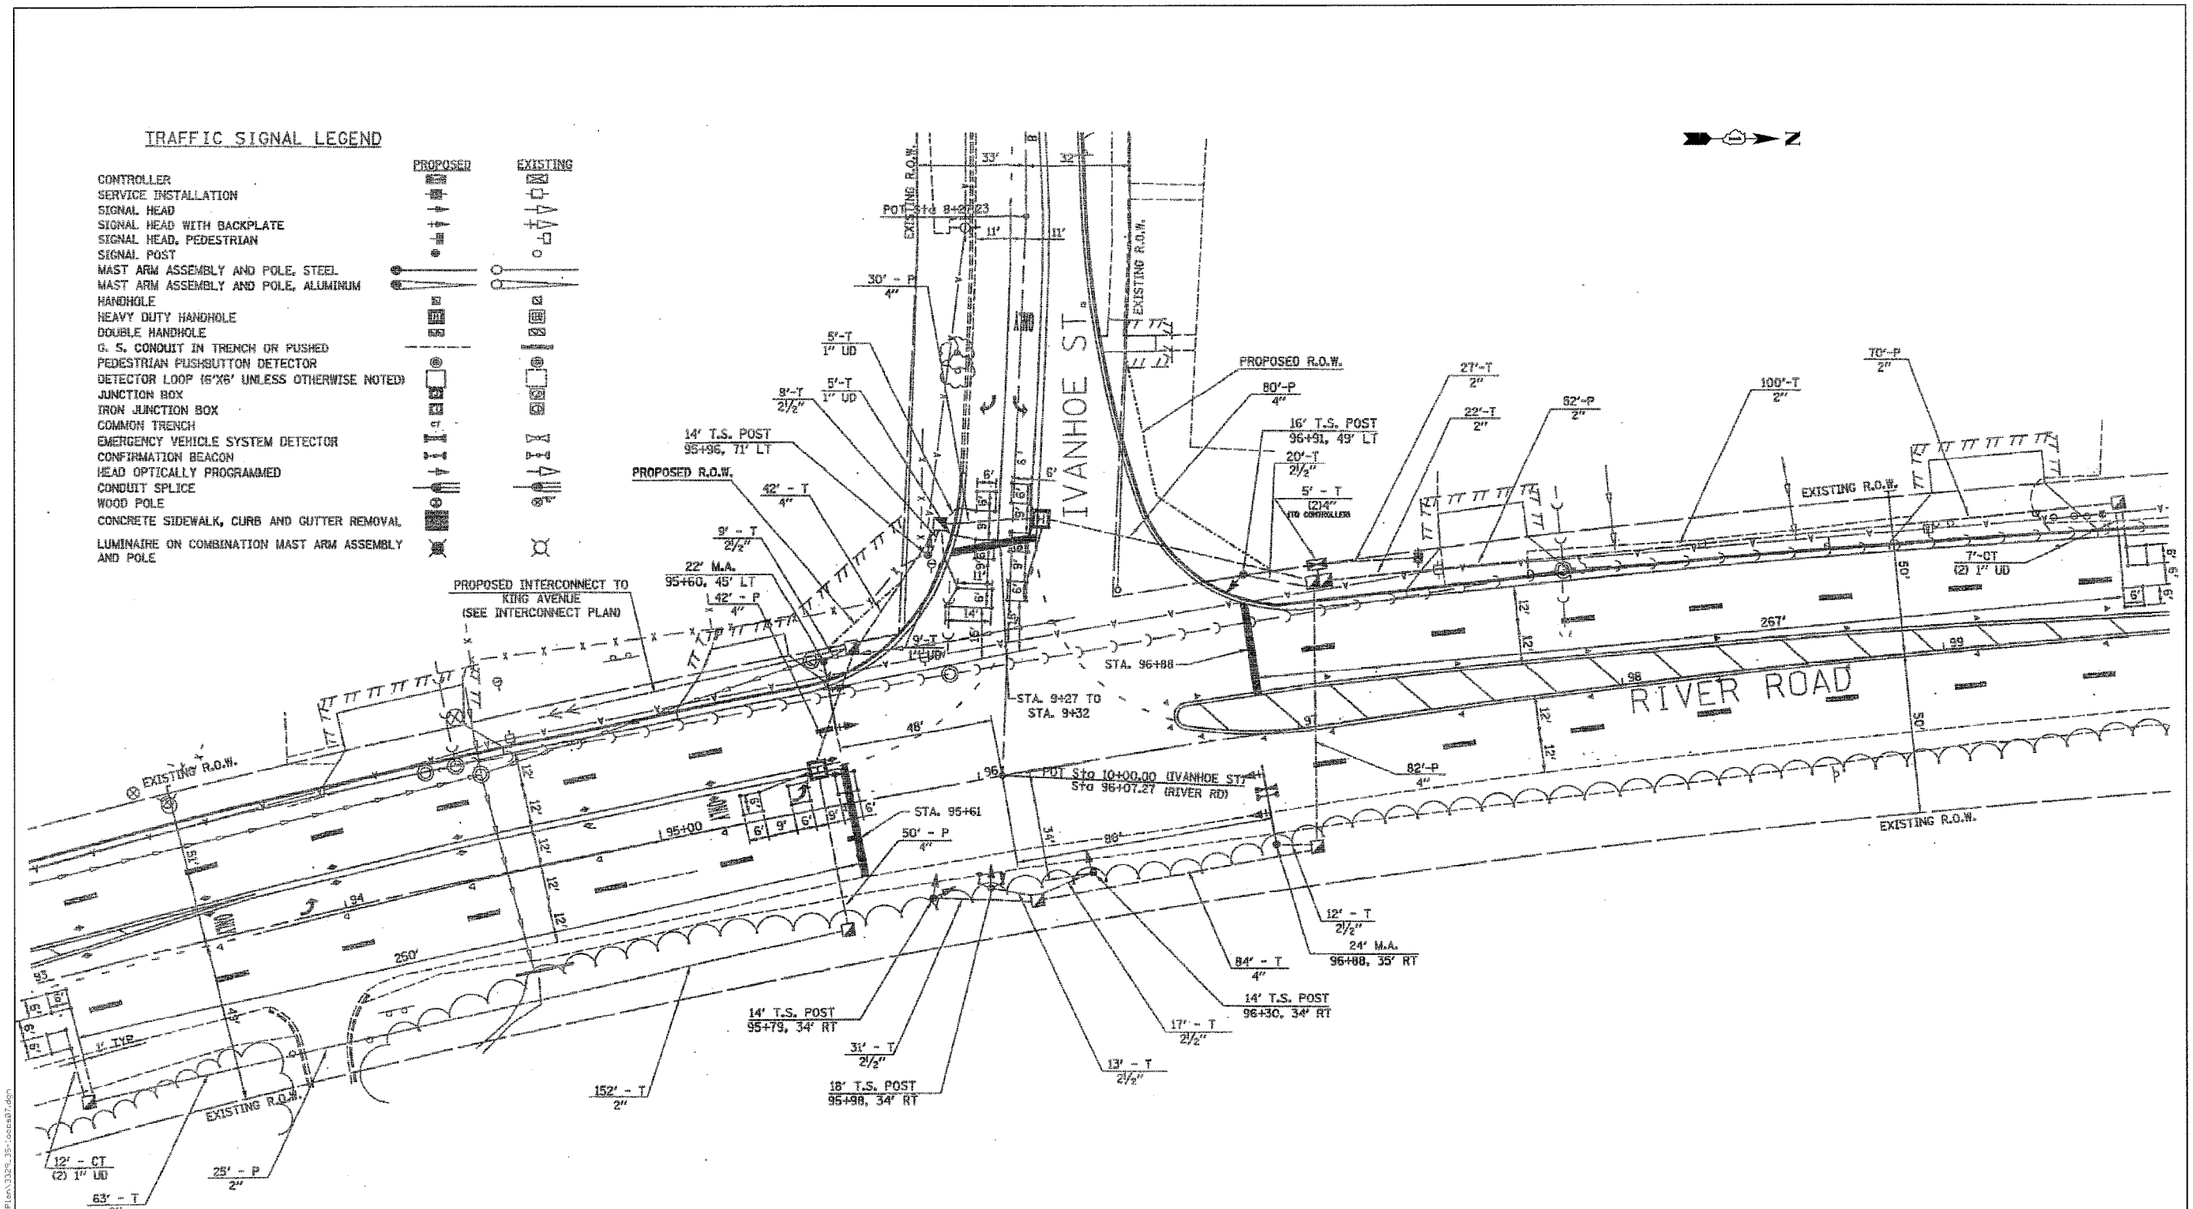

REPLACE ALL DETECTOR LOOPS AS SHOWN
(WITHIN PROJECT LIMITS)

CODE NO.	QUANTITY	UNIT	ITEM
86600600	482	FOOT	DETECTOR LOOP REPLACEMENT

FILE NAME = N:\PROJ\3329\3329_36\Design\ProposedPlan\3329_35-loops07.dgn

Ciorba Group, Inc. CONSULTING ENGINEERS 5507 North Cumberland Avenue, Suite 402 Chicago, Illinois 60656 Tel. 773.775.4009 Fax 773.775.4014	USER NAME = mbolog	DESIGNED AL	REVISED -	STATE OF ILLINOIS DEPARTMENT OF TRANSPORTATION	DES PLAINES RIVER ROAD FOSTER AVENUE TO 1ST AVENUE (IL 171) DETECTOR LOOP REPLACEMENT	F.A.U. RTE. 2710	SECTION 3222 RS-1	COUNTY COOK	TOTAL SHEETS 31	SHEET NO. 19
		DRAWN AL	REVISED -					CONTRACT NO. 62414		
	PLOT SCALE = 1.0000 ' / IN.	CHECKED MJL	REVISED -		SCALE: N.T.S. SHEET NO. OF SHEETS STA. TO STA.	FED. ROAD DIST. NO. _	ILLINOIS FED. AID PROJECT			
	PLOT DATE = 4/5/2008	DATE 4/7/2008	REVISED -							