RTE	SECTION	COUNTY	TOTAL SHEETS	SHEET NO.
338	114R-1	WILL	355	89
STA. 2+00 TO STA. 31+00 (BLACK ROAD) STA. 3081+00 TO STA. 3085+50 (IL-59)				
FED. ROAD DIST. NO. 7	ILLINOIS	FED. AID PROJECT		

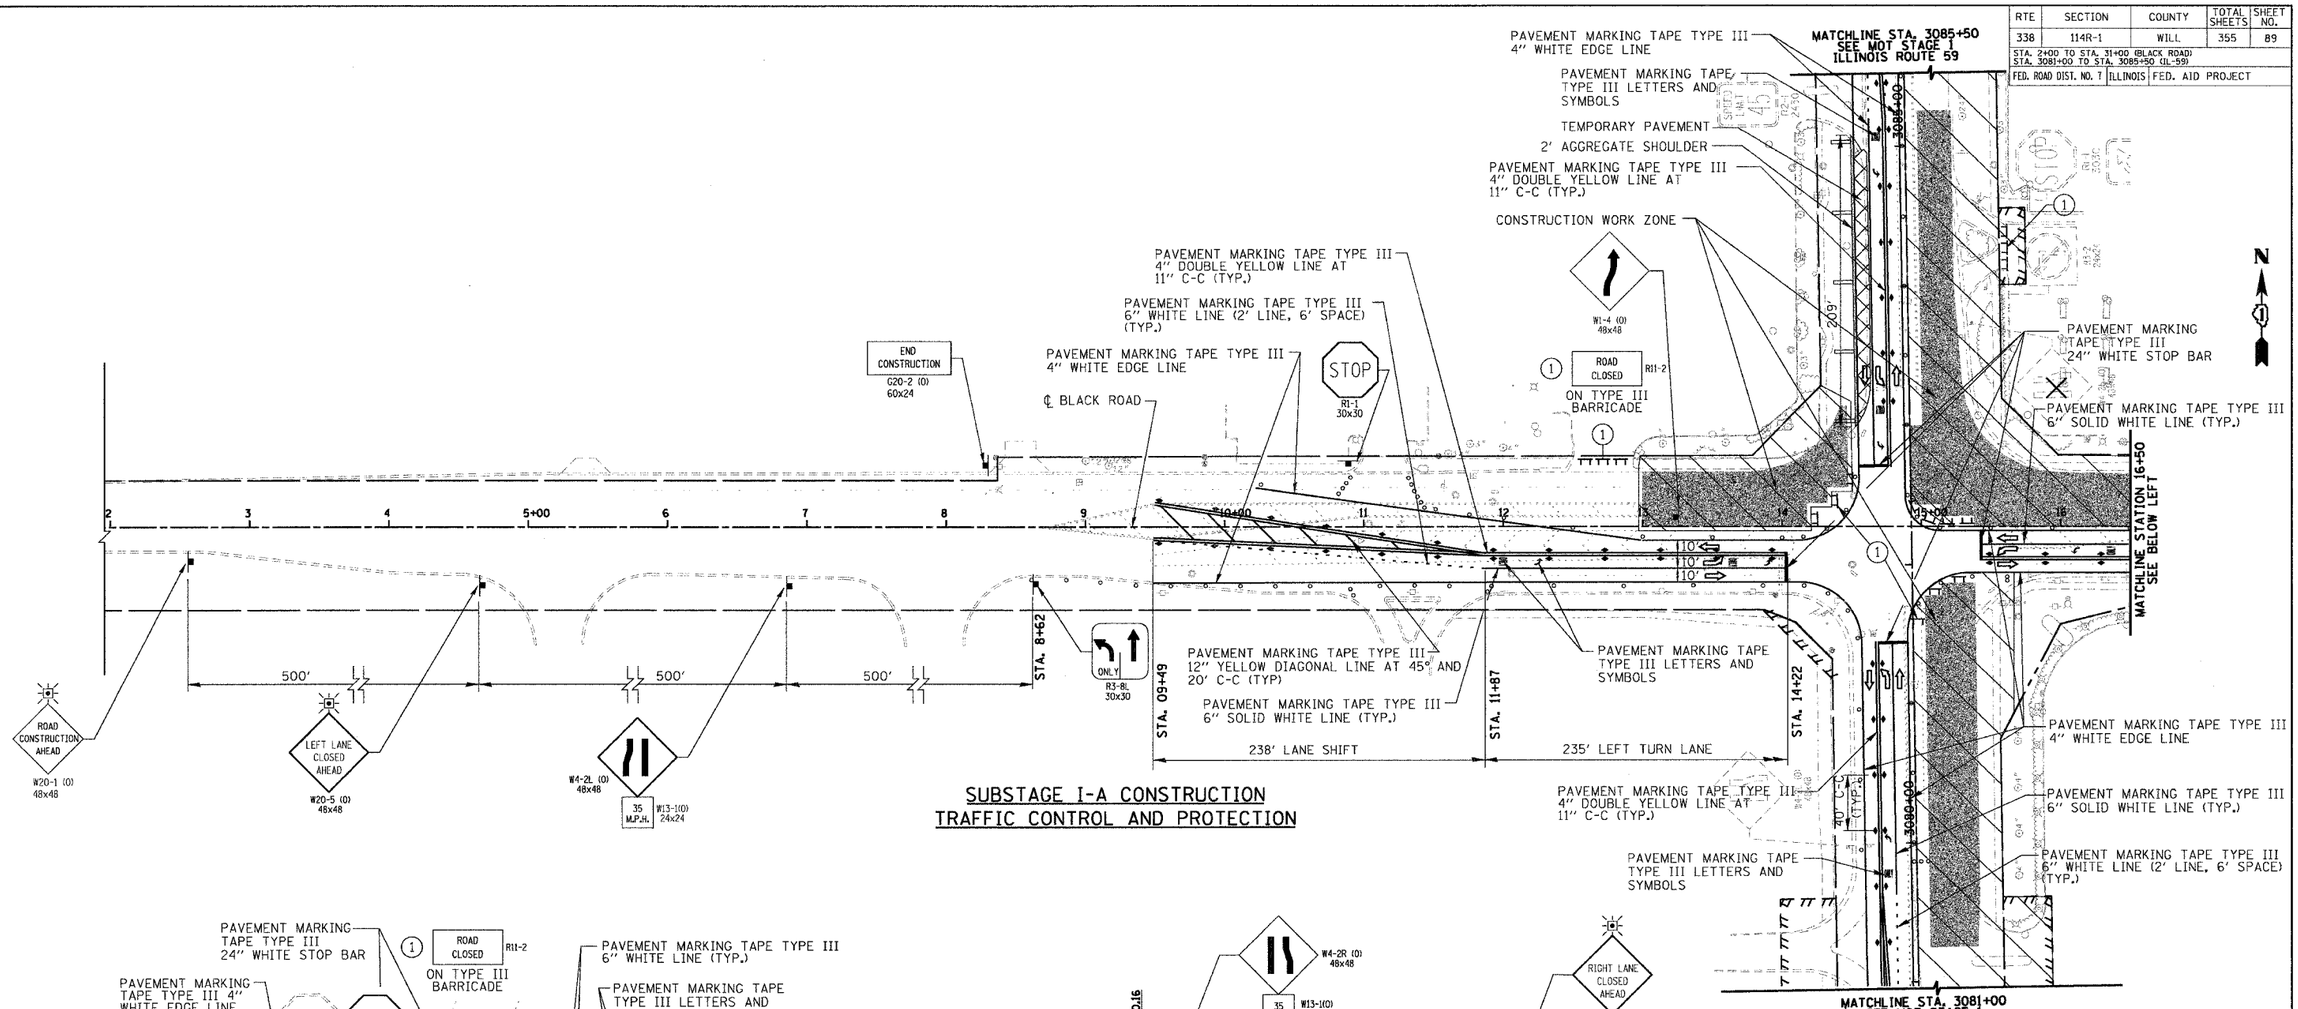

SUBSTAGE I-A CONSTRUCTION
TRAFFIC CONTROL AND PROTECTION

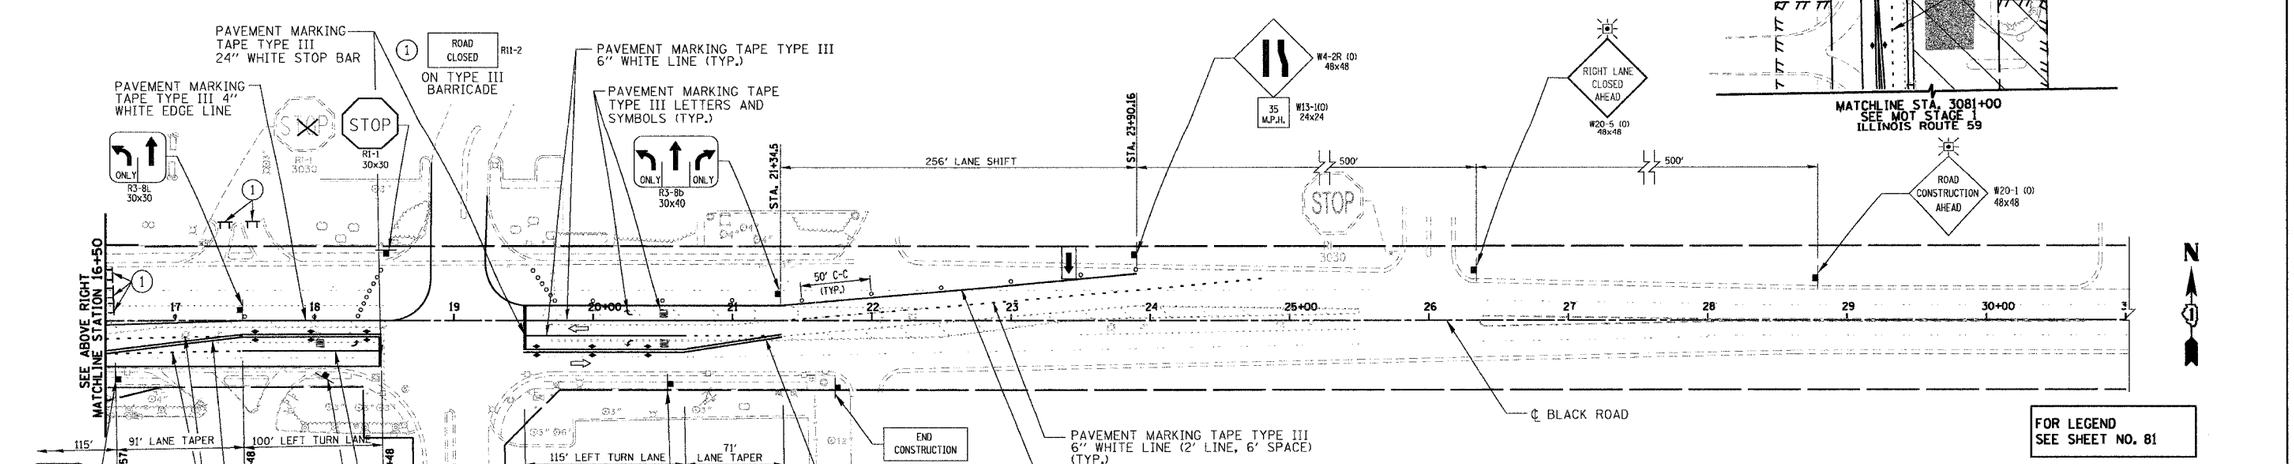

SUBSTAGE I-A CONSTRUCTION
TRAFFIC CONTROL AND PROTECTION

FOR LEGEND SEE SHEET NO. 81

REVISIONS	
NAME	DATE

ILLINOIS DEPARTMENT OF TRANSPORTATION

SUGGESTED CONSTRUCTION PROCEDURE AND MAINTENANCE OF TRAFFIC STAGE I

BLACK ROAD SUB STAGE I-A

50 0 50
SCALE IN FEET

DATE 3/18/08
DRAWN BY: NM, RM
CHECKED BY: AS

PLAN
SURVEYED
PLOTTED
ALIGNMENT CHECKED
CADD FILE NAME
NOTE BOOK
NO.
BY
DATE

PROFILE
SURVEYED
PLOTTED
GRADES CHECKED
STRUCTURE NOTATIONS CHKD
NOTE BOOK
NO.
BY
DATE