F.A.P. RTE.	SECTION	COUNTY	TOTAL SHEETS	SHEET NO.
338	114R-1	WILL	355	130
STA. 3153+00		TO STA. 3182+00		
FED. ROAD DIST. NO. 1	ILLINOIS	FED. AID PROJECT		

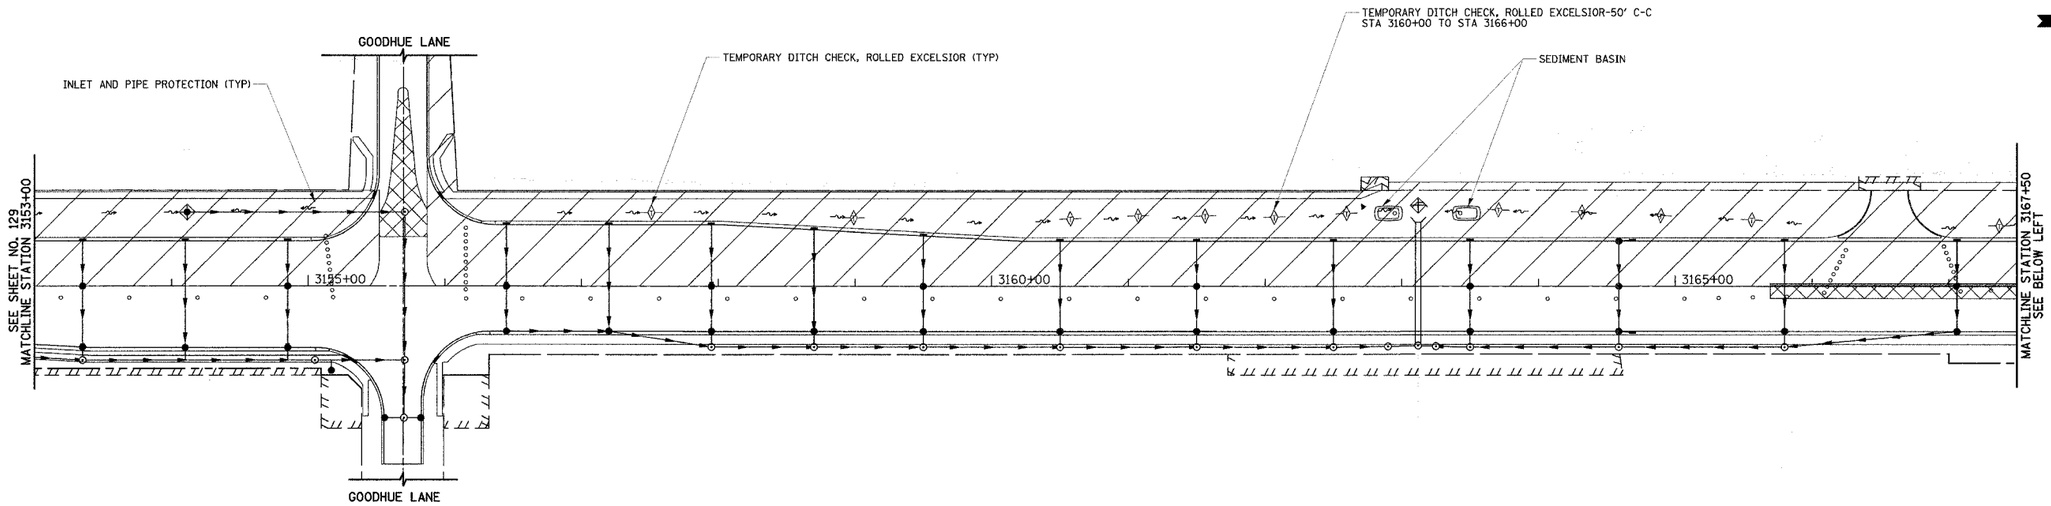

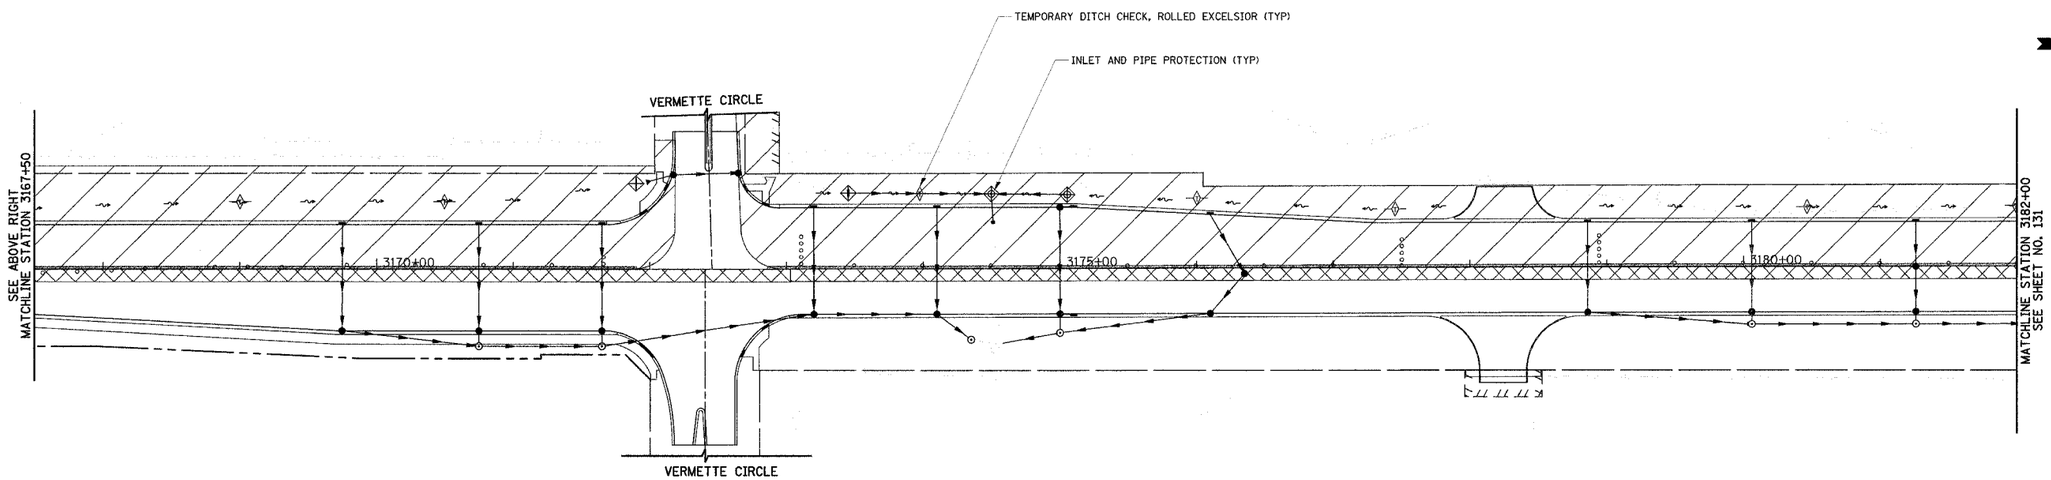

NOTE:
SEE SHEET 118 FOR LEGEND

REVISIONS	
NAME	DATE
REVISED IL59 ALIGN.	12/22/06

ILLINOIS DEPARTMENT OF TRANSPORTATION

EROSION CONTROL PLAN
STAGE II

ILLINOIS ROUTE 59

STATION 3153+00 TO STATION 3182+00

50 0 50
SCALE IN FEET

DATE	3/18/08
DRAWN BY	MJG
CHECKED BY	VJD

PLAN
SURVEYED
PLOTTED
NOTE BOOK
ALIGNMENT CHECKED
GRADES CHECKED
TIE NOTES
FIELD BOOK
NO.
BY
DATE

PROFILE
SURVEYED
PLOTTED
NOTE BOOK
GRADES CHECKED
TIE NOTES
NO.
STRUCTURE NOTATIONS CHECKED
BY
DATE