F.A.P. RTE.	SECTION	COUNTY	TOTAL SHEETS	SHEET NO.
338	114R-1	WILL	355	134
STA. 3040+50		TO STA. 3055+00		
FED. ROAD DIST. NO. 1	ILLINOIS	FED. AID PROJECT		

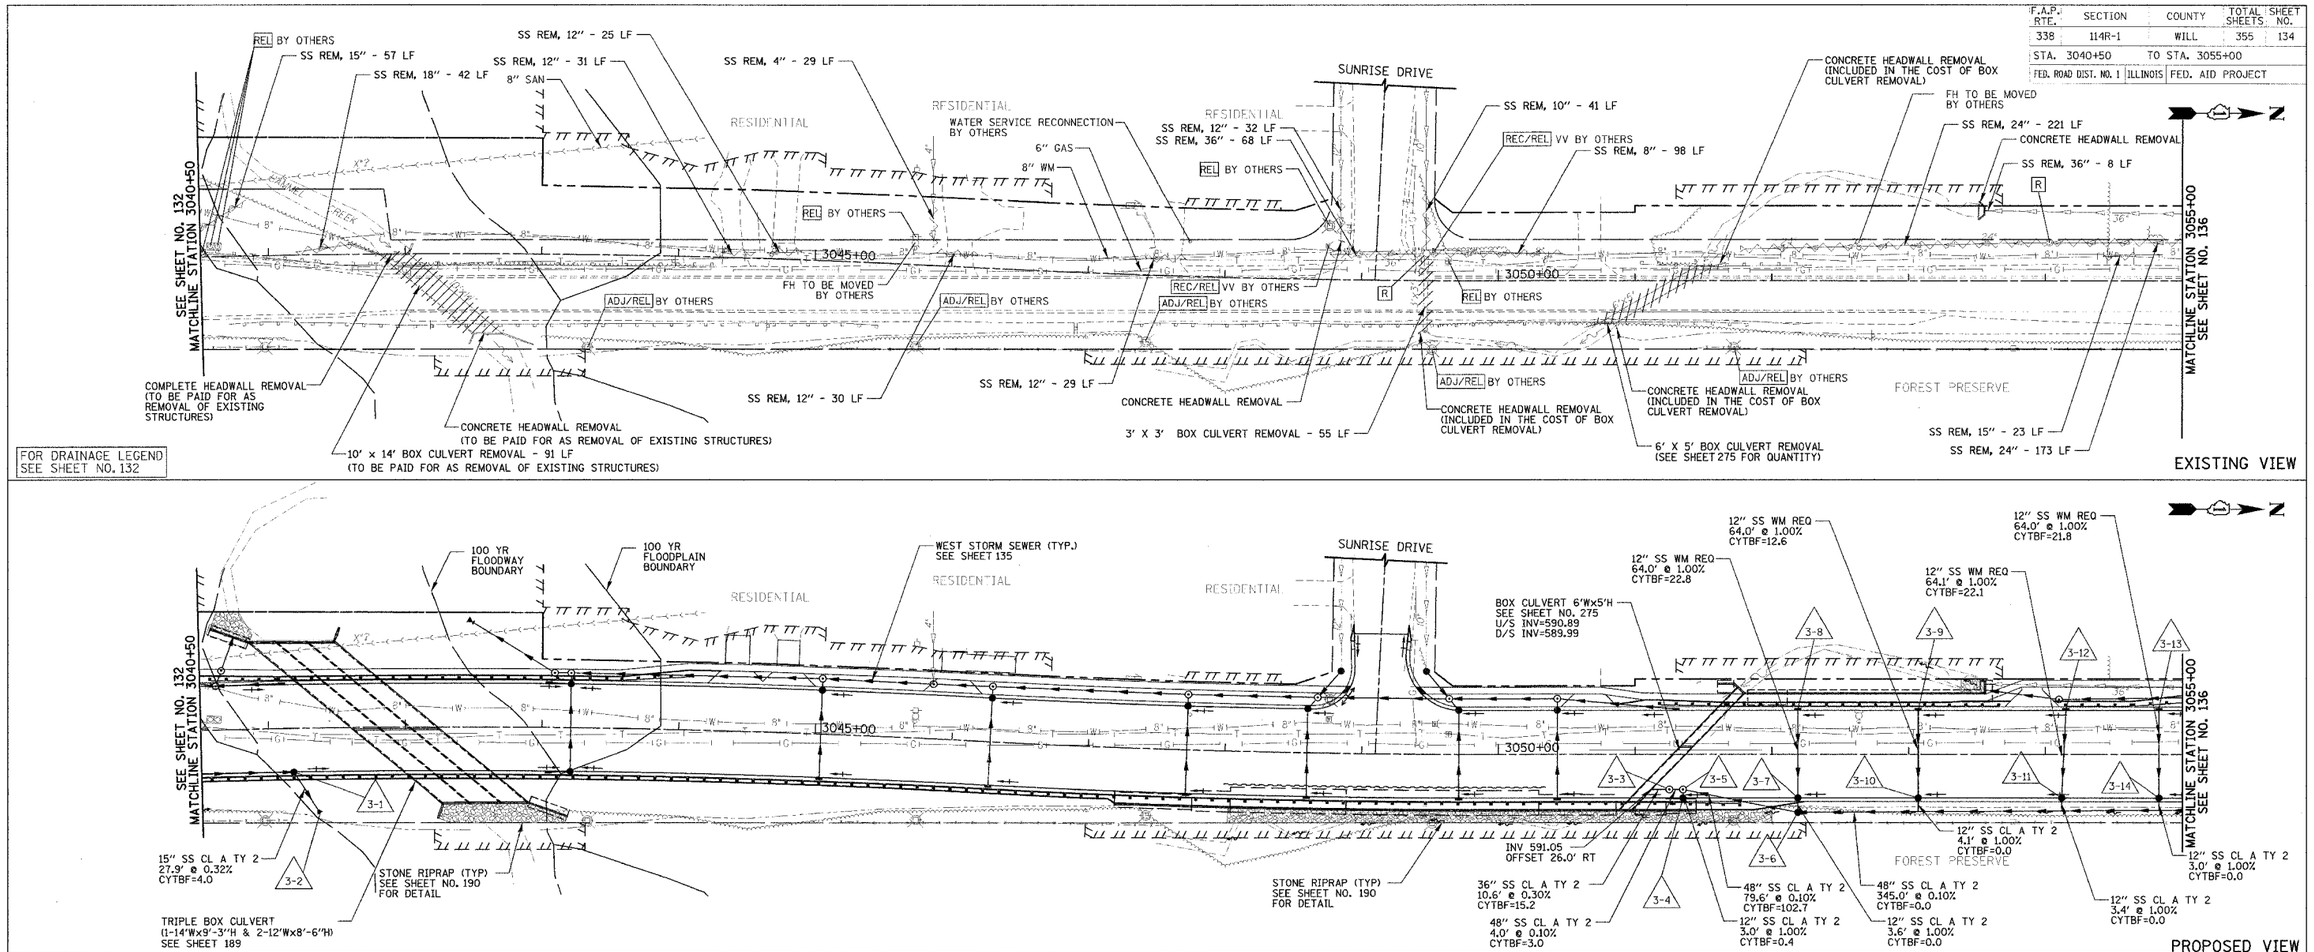

FOR DRAINAGE LEGEND SEE SHEET NO. 132

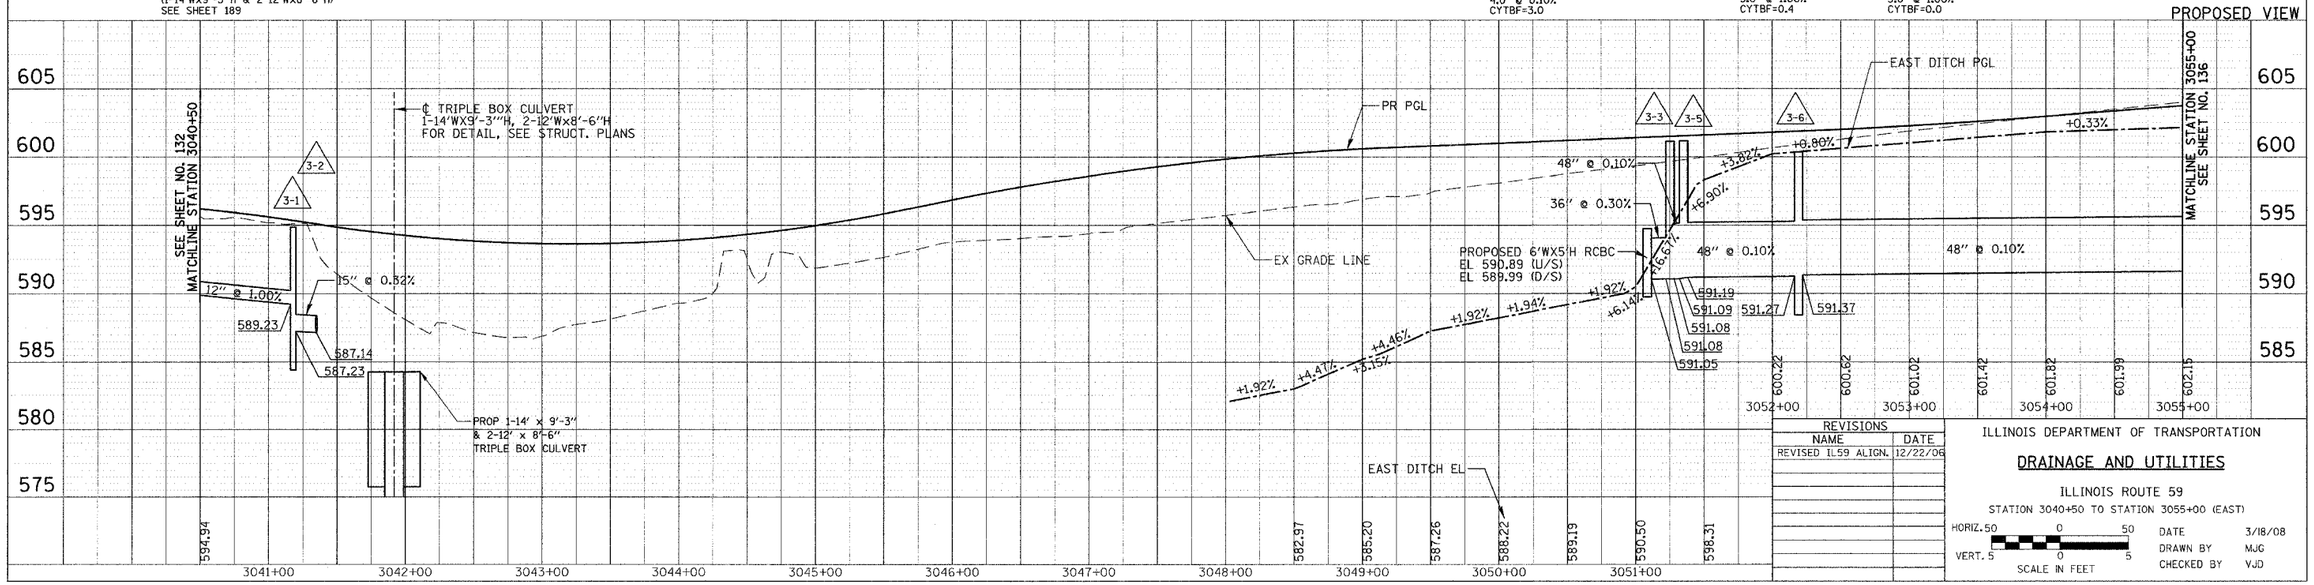

REVISIONS	
NAME	DATE
REVISED IL59 ALIGN.	12/22/06

ILLINOIS DEPARTMENT OF TRANSPORTATION

DRAINAGE AND UTILITIES

ILLINOIS ROUTE 59

STATION 3040+50 TO STATION 3055+00 (EAST)

HORIZ. 50 0 50
VERT. 5 0 5
SCALE IN FEET

DATE 3/18/08
DRAWN BY MJG
CHECKED BY VJD

PLAN — SURVEYED / PLOTTED / ALIGNMENT CHECKED / GRADES CHECKED / SUR. NOTES / FIELD VERIFIED / NOTE BOOK NO. / BY / DATE

PROFILE — SURVEYED / PLOTTED / GRADES CHECKED / SUR. NOTES / FIELD VERIFIED / NOTE BOOK NO. / BY / DATE