F.A.P. RTE.	SECTION	COUNTY	TOTAL SHEETS	SHEET NO.
338	114R-1	WILL	355	154
STA. 3182+00		TO STA. 3193+25		
FED. ROAD DIST. NO. 1	ILLINOIS	FED. AID PROJECT		

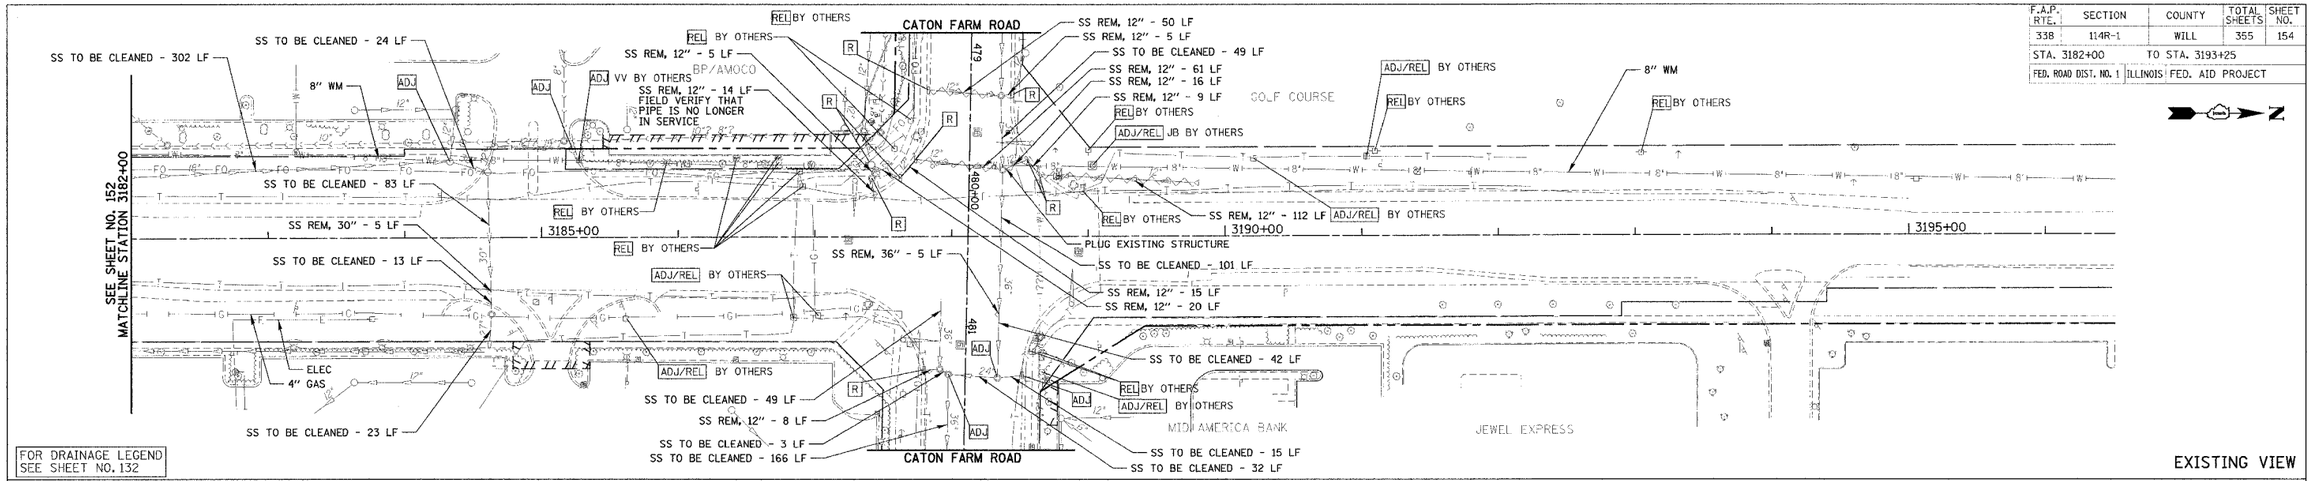

FOR DRAINAGE LEGEND SEE SHEET NO. 132

EXISTING VIEW

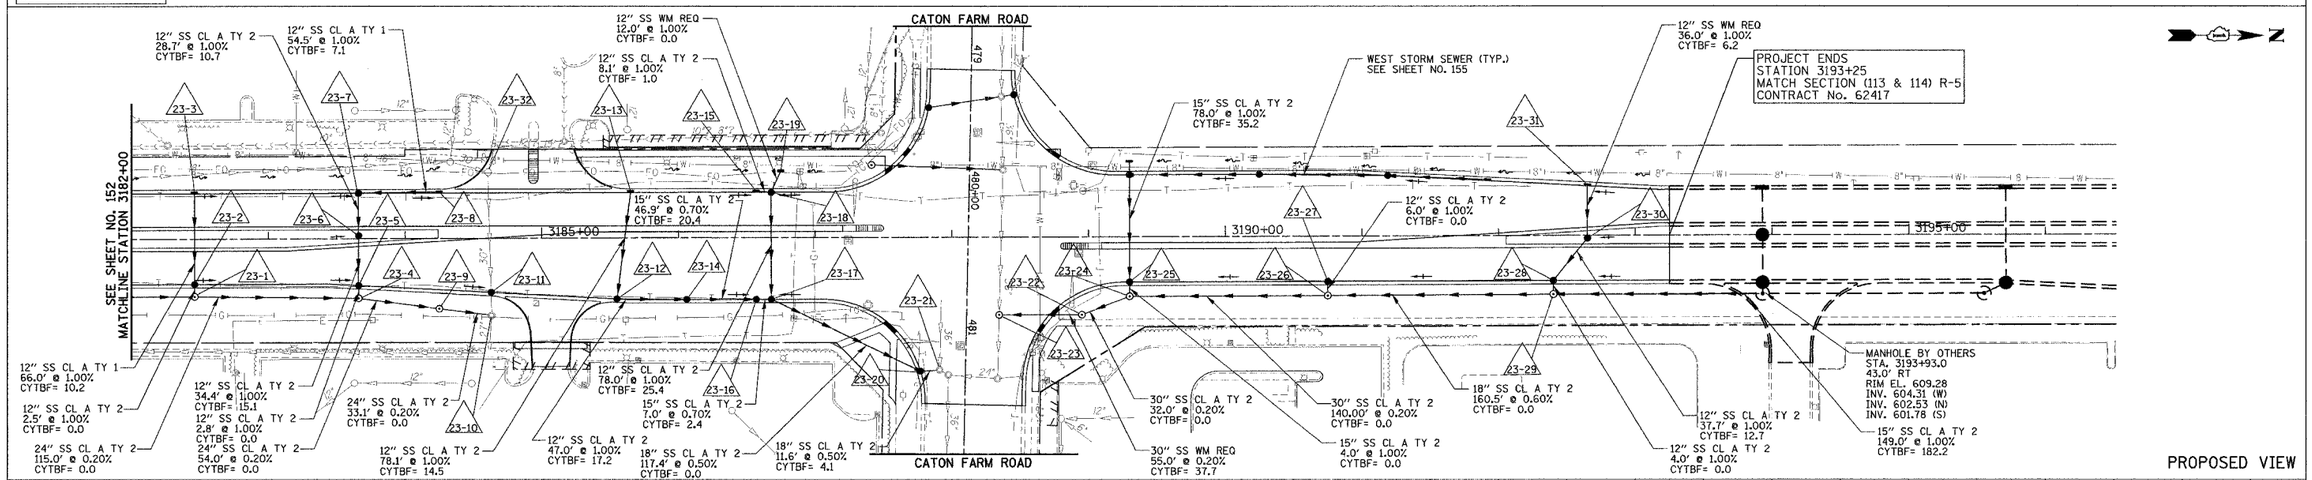

PROPOSED VIEW

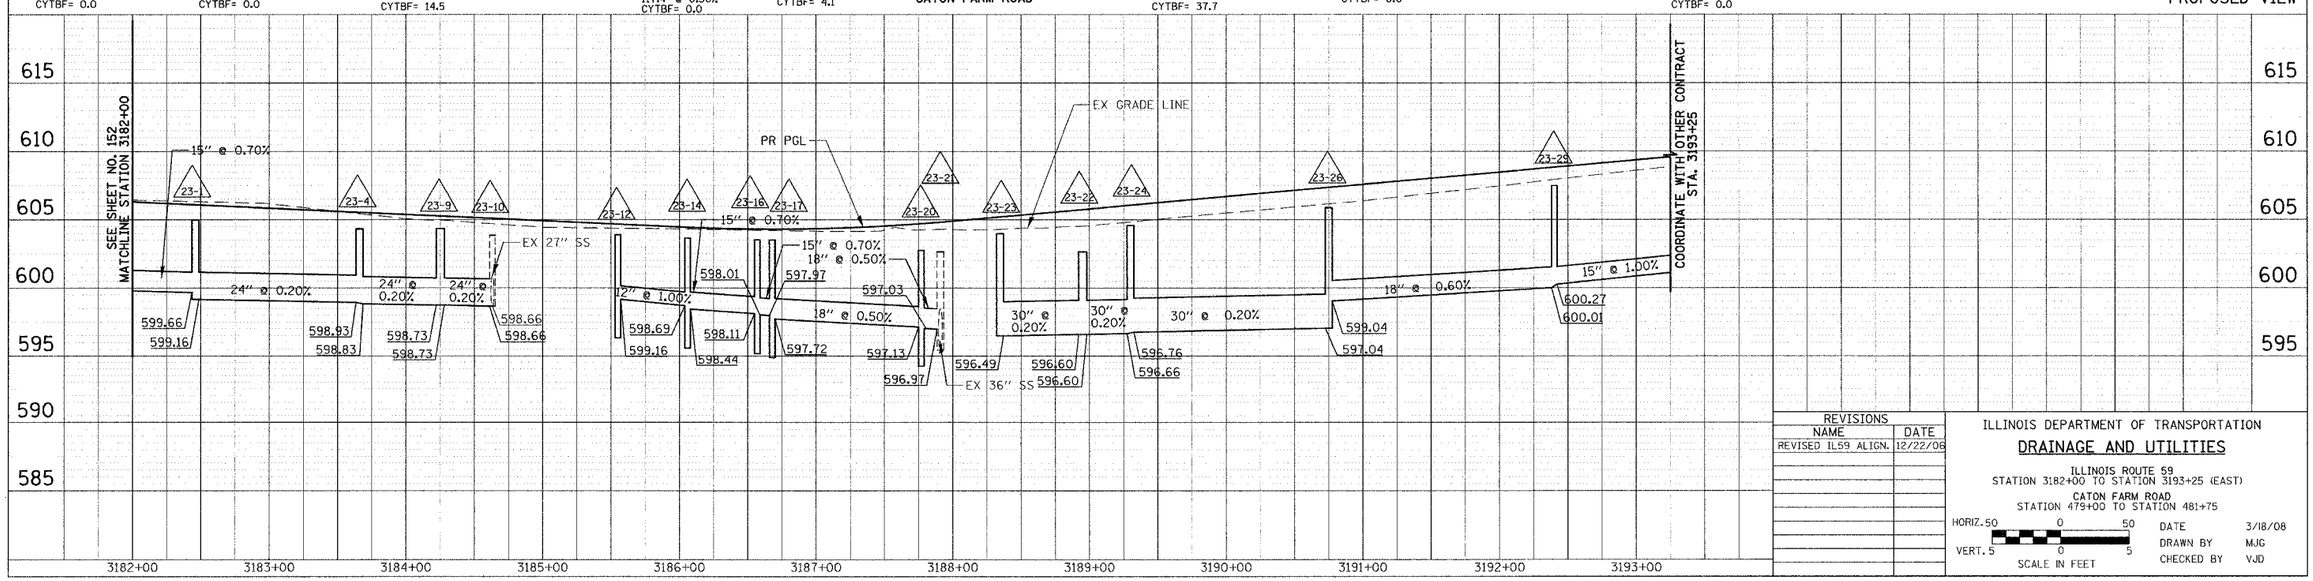

REVISIONS	
NAME	DATE
REVISED IL59 ALIGN.	12/22/08

ILLINOIS DEPARTMENT OF TRANSPORTATION

DRAINAGE AND UTILITIES

ILLINOIS ROUTE 59
STATION 3182+00 TO STATION 3193+25 (EAST)

CATON FARM ROAD
STATION 479+00 TO STATION 481+75

HORIZ. 50 0 50
VERT. 5 0 5
SCALE IN FEET

DATE 3/18/08
DRAWN BY MJG
CHECKED BY VJD

PLAN — SCRIBED / PENCILLED / ALIGNMENT CHECKED / GRADES CHECKED / FINAL NOTES / CHECKED / MISC. BOOK / PAGE NO. / NOTE NO. / INITIALS / DATE

PROFILE — SCRIBED / PENCILLED / GRADES CHECKED / FINAL NOTES / CHECKED / MISC. BOOK / PAGE NO. / NOTE NO. / INITIALS / DATE