CONTRACT NO. 62417

F.A.P. RTE.	SECTION	COUNTY	TOTAL SHEETS	SHEET NO.
338	(113 & 114) R-5	WILL	525	115
STA. 3265+00		TO STA. 3274+00		
FED. ROAD DIST. NO.	ILLINOIS	FAP 338 (IL RTE. 59)		

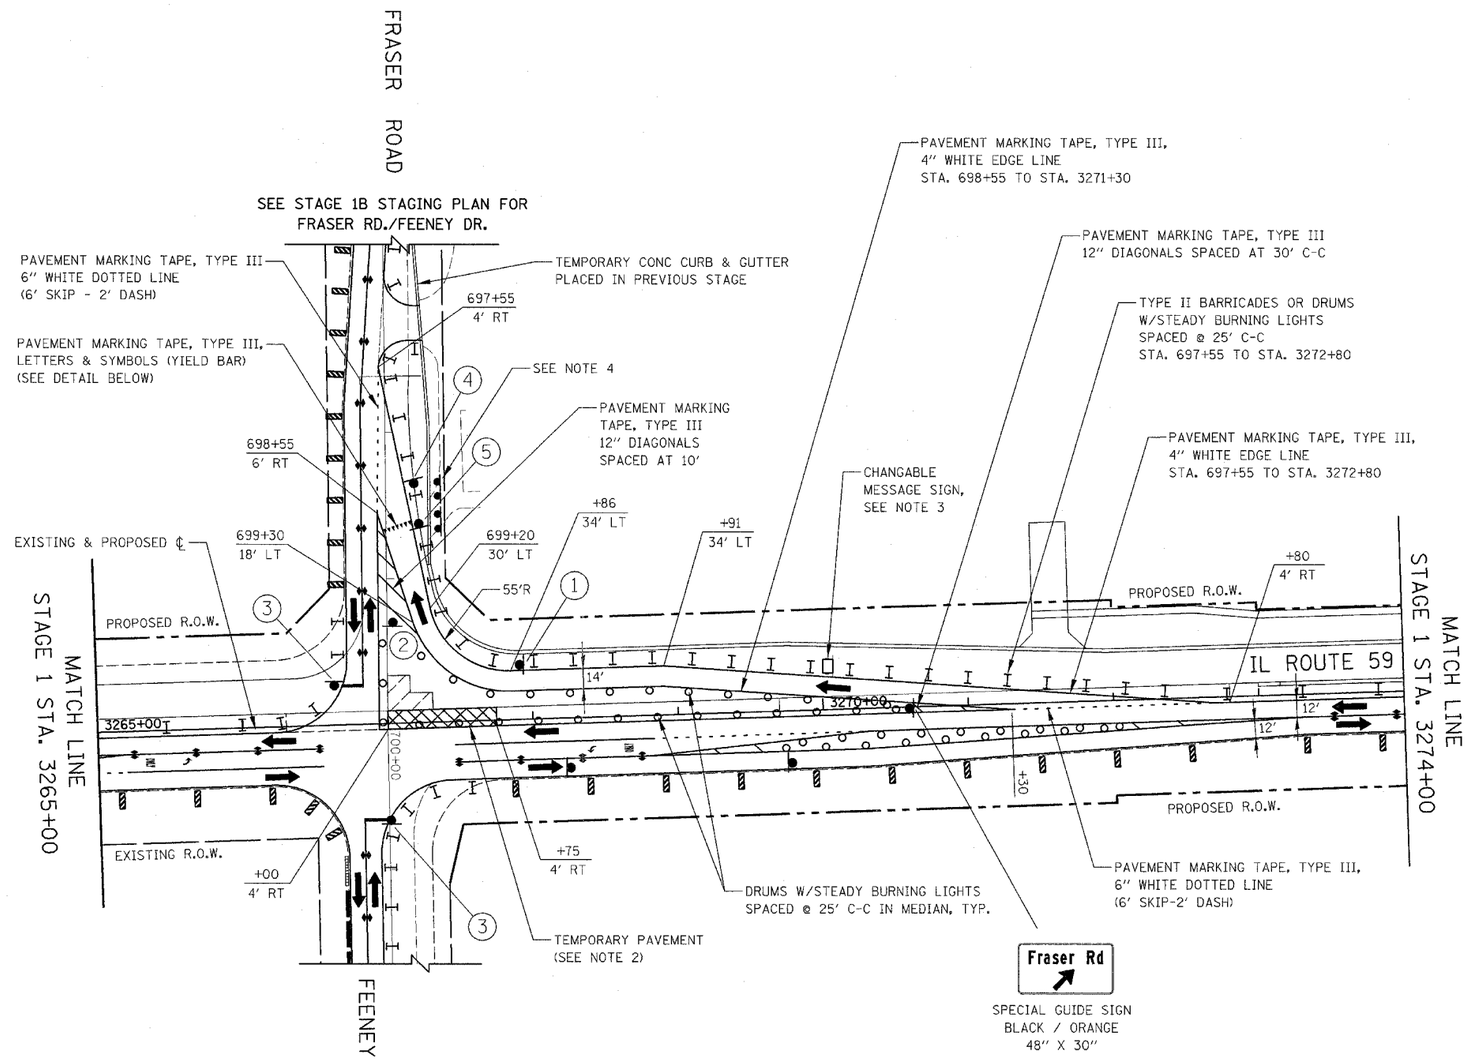

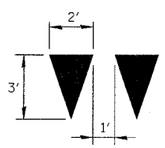

PAYMENT QUANTITY = 3 SQ. FT. PER SYMBOL

YIELD BAR DETAIL

SIGN LEGEND

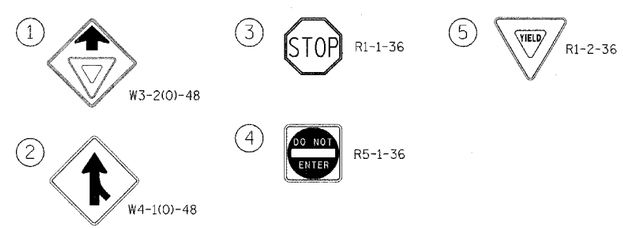

50 0 50 100
SCALE IN FEET

NOTES

1. PAVEMENT MARKING, VERTICAL PANELS, TYPE II BARRICADES OR DRUMS, SIGNAGE, TEMPORARY CONCRETE BARRIERS, AND ATTENUATORS NOT INDICATED REMAIN FROM PREVIOUS STAGE.
2. TEMPORARY PAVEMENT SHALL BE CONSTRUCTED TO CONNECT PROPOSED NEW PAVEMENT TO THE EXISTING PAVEMENT.
3. CHANGABLE MESSAGE SIGN SHALL FLASH THE FOLLOWING MESSAGE, "CAUTION YIELD AHEAD" MESSAGE SHALL BE APPROVED BY THE ENGINEER PRIOR TO PLACEMENT OF SIGN.
4. DRIVEWAY CLOSED AT THE RIGHT-OF-WAY IN PREVIOUS STAGE, TO REMAIN CLOSED IN THIS STAGE.

ILLINOIS DEPARTMENT OF TRANSPORTATION
DISTRICT NO. 1 SCHAUMBURG

STAGING PLANS
ILLINOIS ROUTE 59
STAGE 1C

SCALE AS SHOWN
DATE MARCH 18, 2008
DRAWN BY REW
CHECKED BY JCM