CROSS SECTION		BY	DATE
	SURVEYED		
	PLOTTED		
NOTE BOOK	GRADES CHECKED		
	B.M. NOTED		
NO.	STRUCTURE NOTATIONS CHK'D		

CROSS SECTION		BY	DATE
	SURVEYED		
	PLOTTED		
NOTE BOOK	ALIGNMENT CHECKED		
	RT. OF WAY CHECKED		
NO.	CADD FILE NAME		

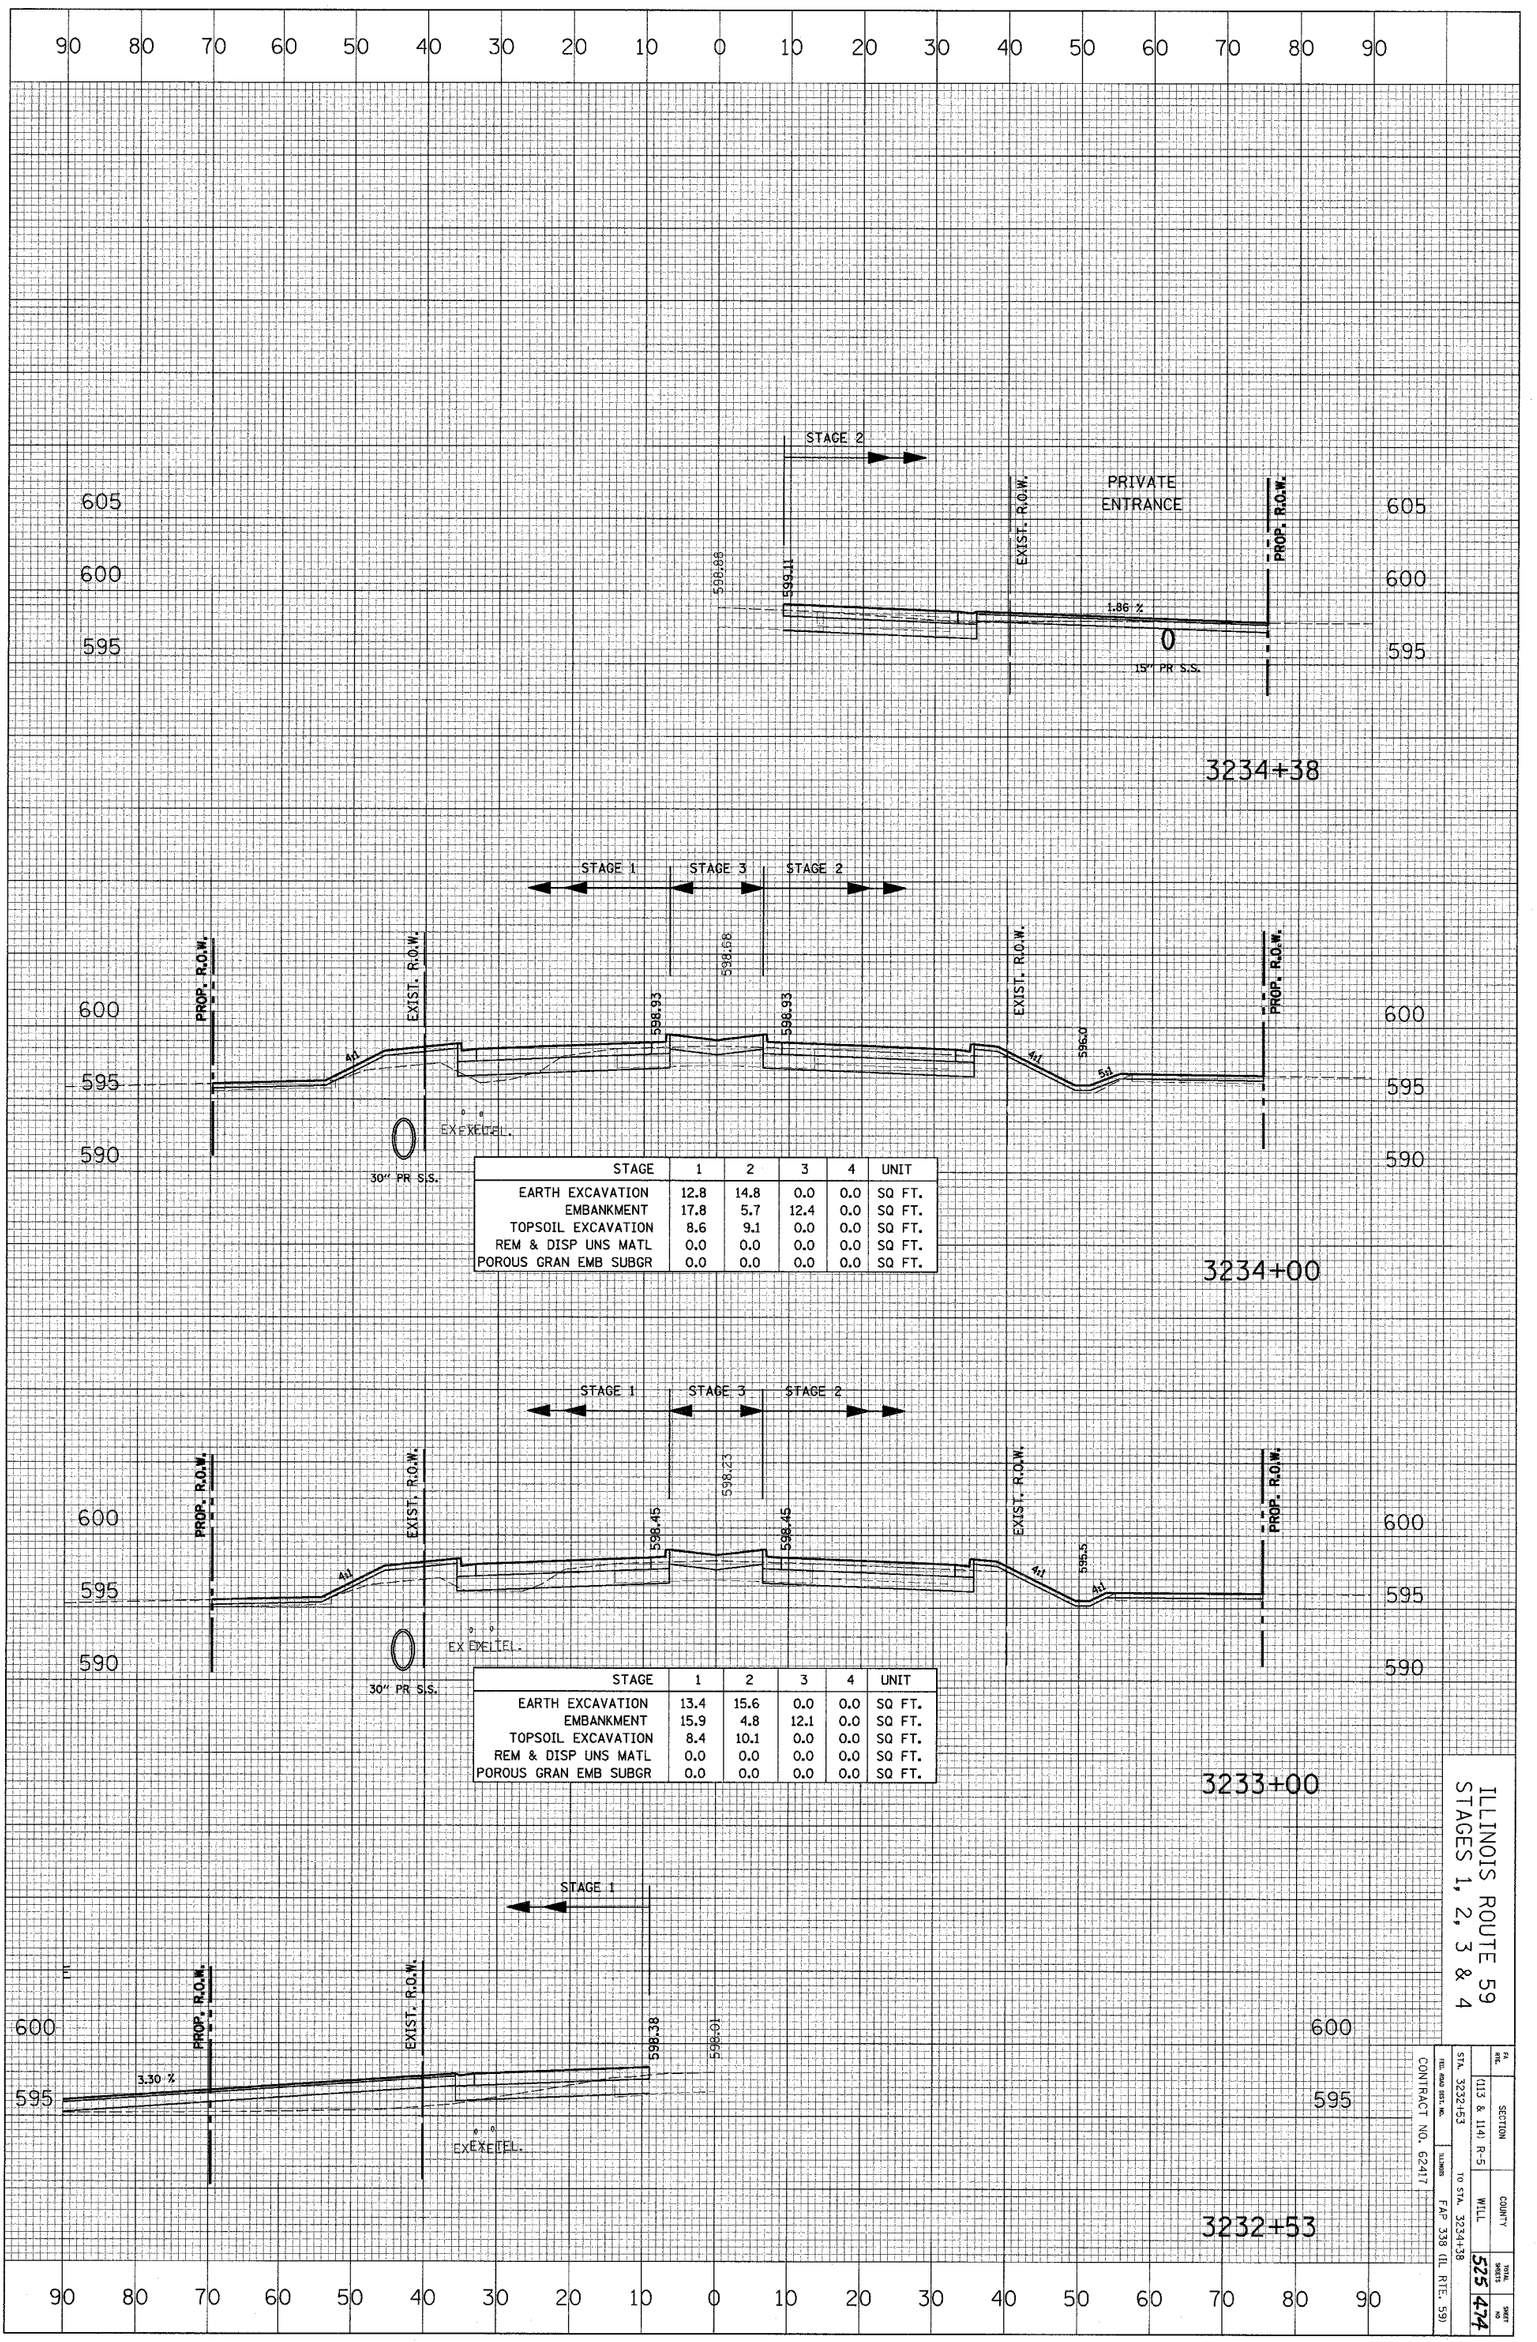

STAGE	1	2	3	4	UNIT
EARTH EXCAVATION	12.8	14.8	0.0	0.0	SQ FT.
EMBANKMENT	17.8	5.7	12.4	0.0	SQ FT.
TOPSOIL EXCAVATION	8.6	9.1	0.0	0.0	SQ FT.
REM & DISP UNS MATL	0.0	0.0	0.0	0.0	SQ FT.
POROUS GRAN EMB SUBGR	0.0	0.0	0.0	0.0	SQ FT.

STAGE	1	2	3	4	UNIT
EARTH EXCAVATION	13.4	15.6	0.0	0.0	SQ FT.
EMBANKMENT	15.9	4.8	12.1	0.0	SQ FT.
TOPSOIL EXCAVATION	8.4	10.1	0.0	0.0	SQ FT.
REM & DISP UNS MATL	0.0	0.0	0.0	0.0	SQ FT.
POROUS GRAN EMB SUBGR	0.0	0.0	0.0	0.0	SQ FT.

ILLINOIS ROUTE 59
STAGES 1, 2, 3 & 4

FED. ROAD DIST. NO.	STA. 3232+53	TO STA. 3234+38	
ILLINOIS	FAP 338 (IL RTE. 59)		
CONTRACT NO. 62417			

F.A. RTE.	SECTION	COUNTY	TOTAL SHEETS	SHEET NO.
	(11) & 1141 R-5	WILL	525	474