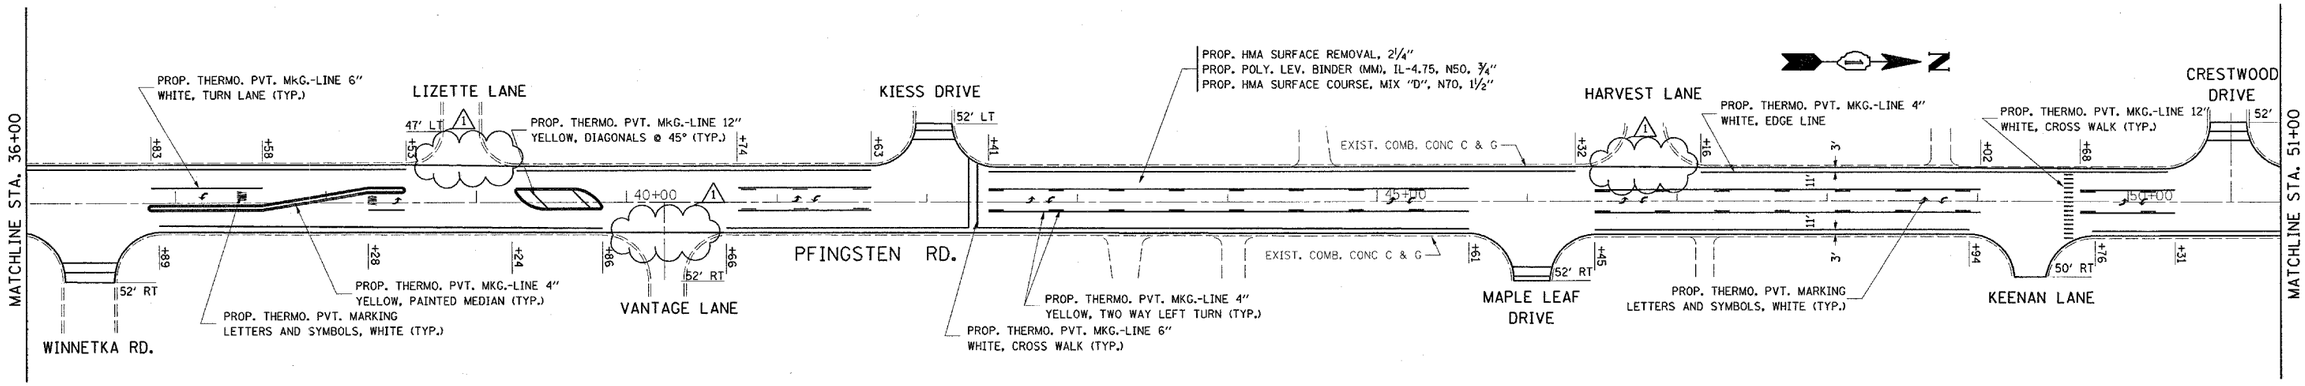

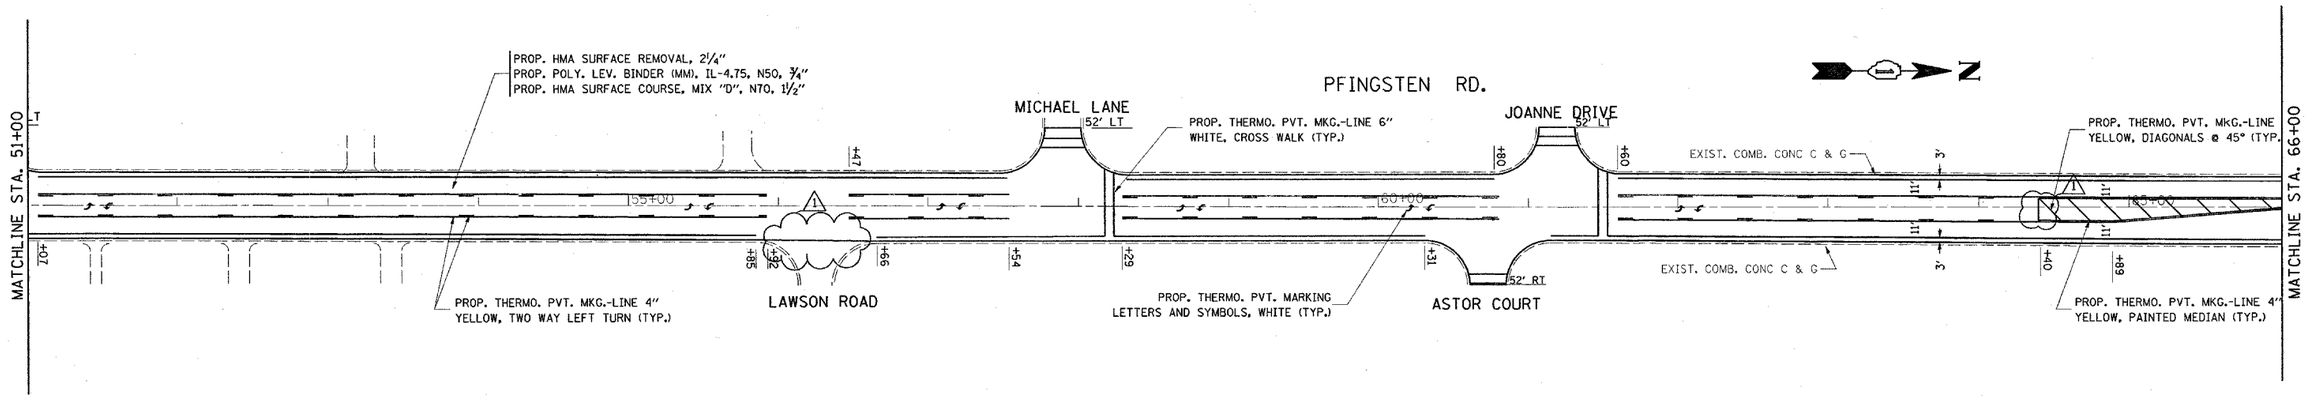

NOTES:

PROPOSED THERMOPLASTIC PAVEMENT MARKING 24" WHITE STOP BARS ARE TO BE ADDED TO ALL SIDE STREETS WITH PROPOSED THERMOPLASTIC CROSSWALK MARKINGS.

FILE NAME = c:\projects\d137802\design.se.dgn	USER NAME = smithkl	DESIGNED -	REVISED - 1 5/19/08 K.S.
		DRAWN -	REVISED -
	PLOT SCALE = 50.0000 ' / IN.	CHECKED -	REVISED -
	PLOT DATE = 5/19/2008	DATE -	REVISED -

STATE OF ILLINOIS
DEPARTMENT OF TRANSPORTATION

PFINGSTEN RD. (WEST LAKE AVE. TO HIGHLAND DR.)
ROADWAY AND PAVEMENT MARKING PLAN

SCALE: | SHEET NO. OF SHEETS | STA. | TO STA.

F.A.U. RTE.	SECTION	COUNTY	TOTAL SHEETS	SHEET NO.
2734	1821 RS-2	COOK	27	9
		CONTRACT NO. 62551		
FED. ROAD DIST. NO. 1	ILLINOIS	FED. AID PROJECT		