CONTRACT NO.

F.A. RTE.	SECTION	COUNTY	TOTAL SHEETS	SHEET NO.
345	8R-1-N-1	Cook	196	104
STA.	TO STA.			
FED. ROAD DIST. NO.	ILLINOIS	FED. AID PROJECT		

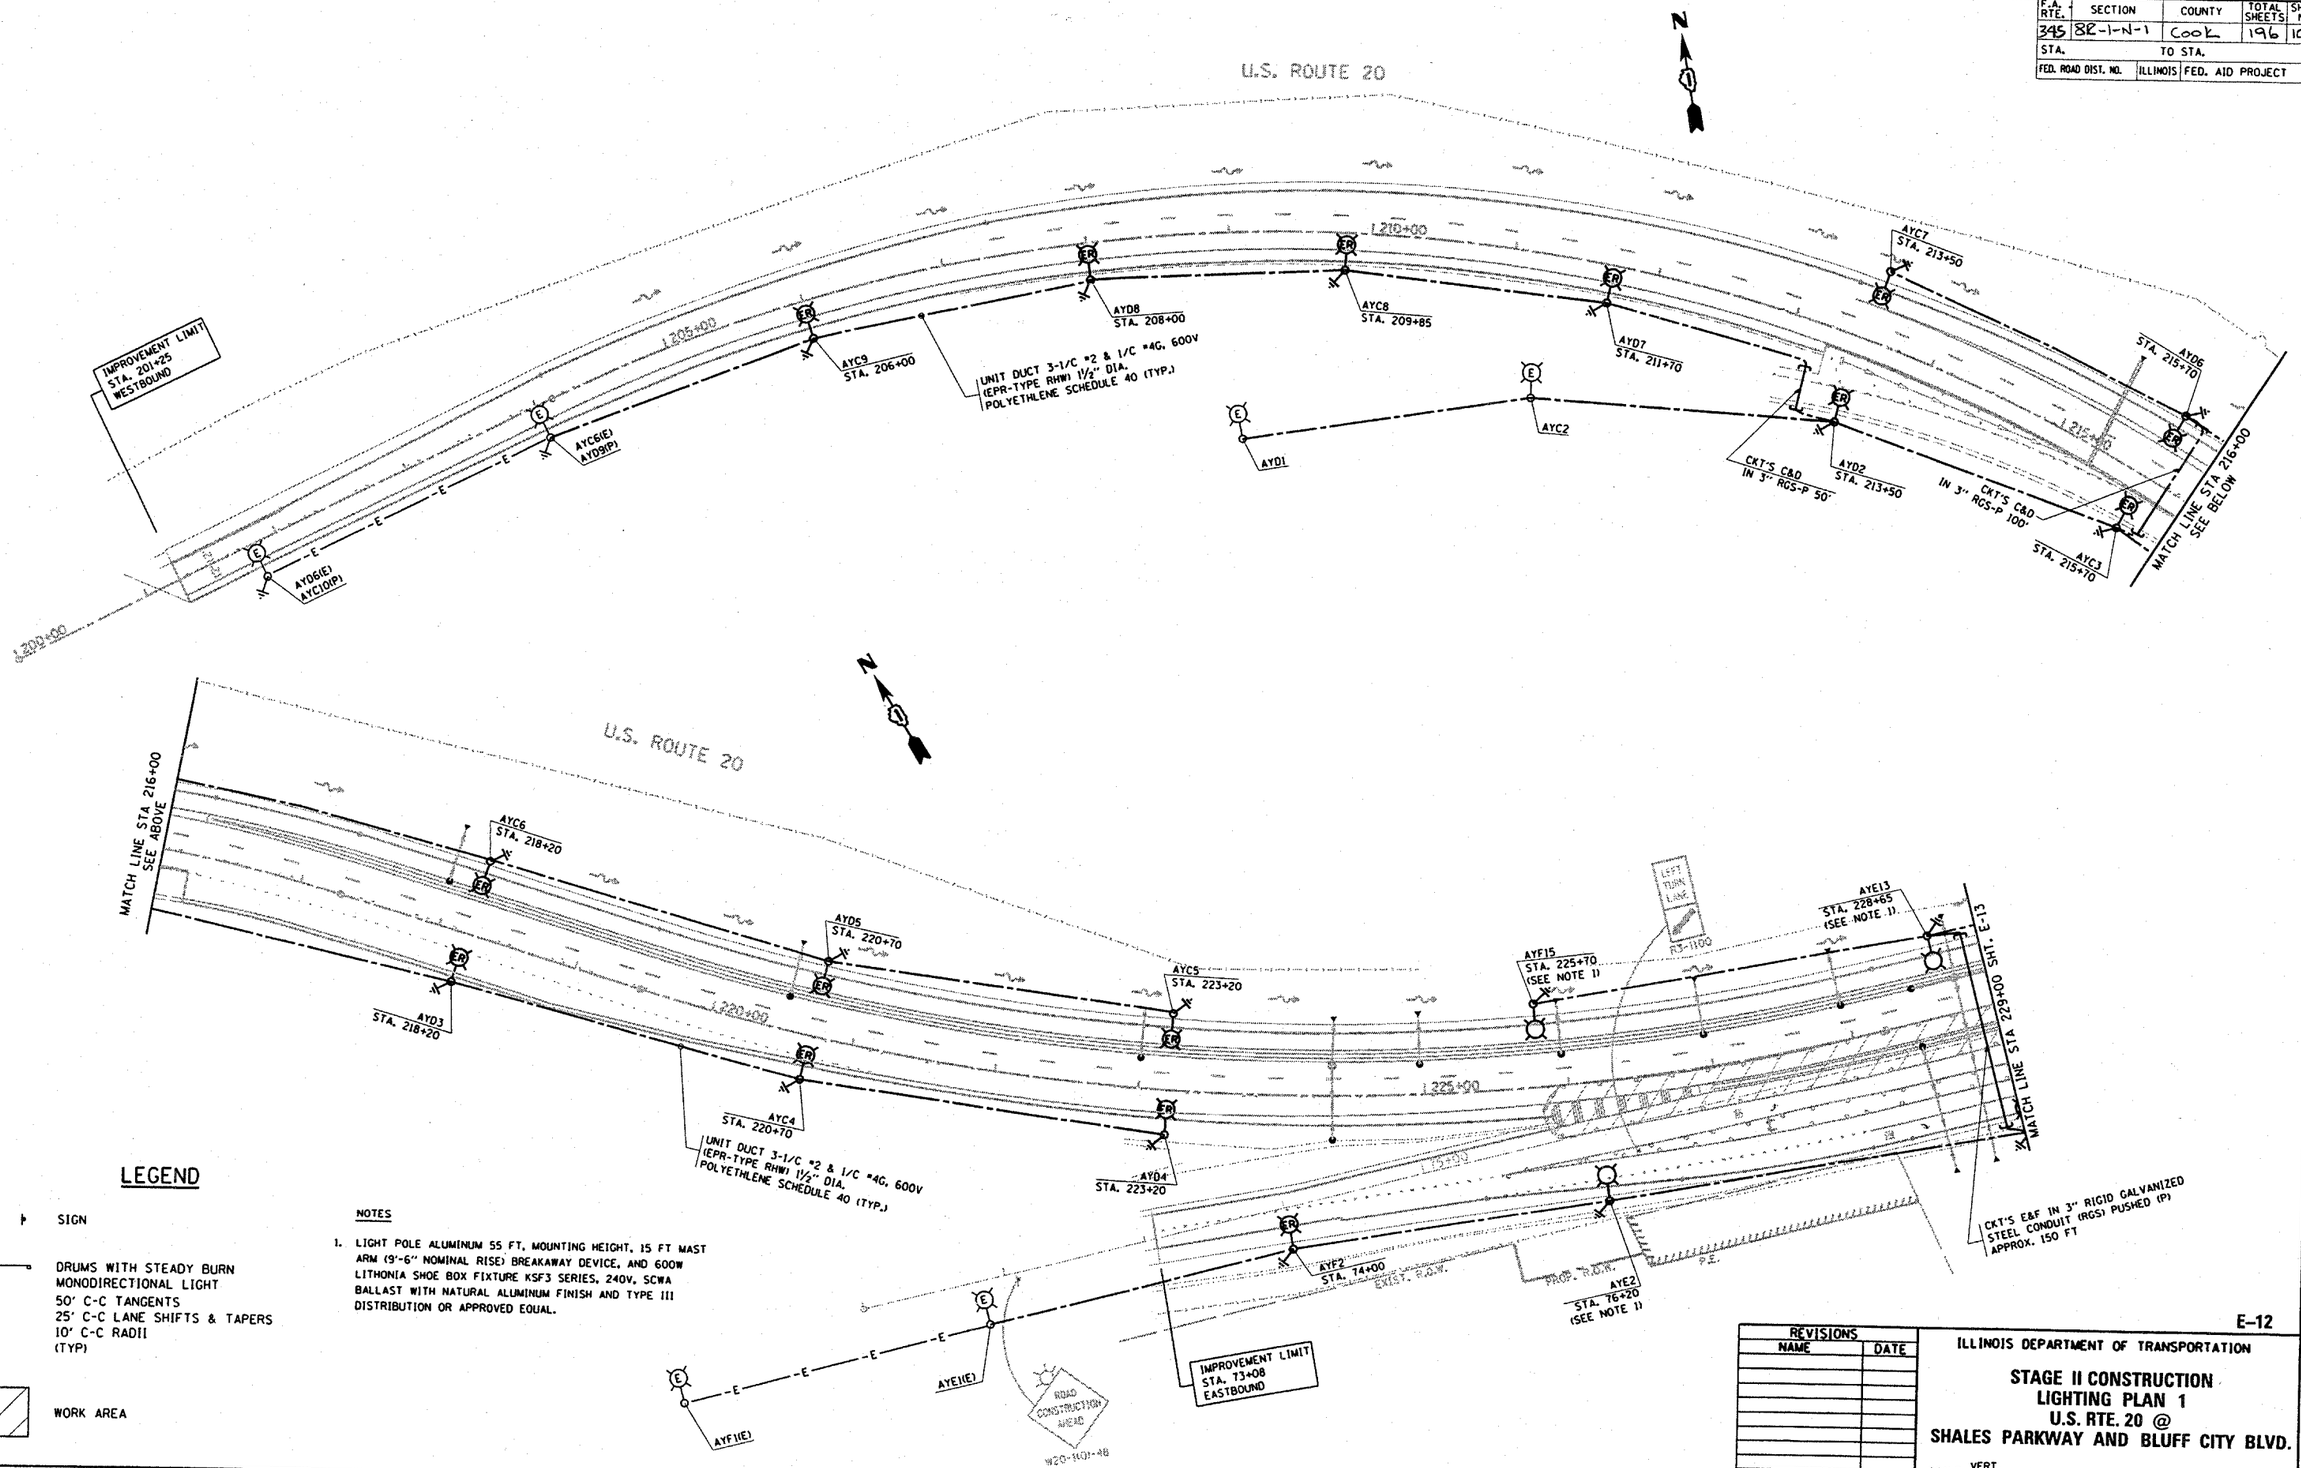

LEGEND

- SIGN
- DRUMS WITH STEADY BURN MONODIRECTIONAL LIGHT, 50' C-C TANGENTS, 25' C-C LANE SHIFTS & TAPERS, 10' C-C RADII (TYP)
- WORK AREA

NOTES

1. LIGHT POLE ALUMINUM 55 FT, MOUNTING HEIGHT, 15 FT MAST ARM (9'-6" NOMINAL RISE) BREAKAWAY DEVICE, AND 600W LITHONIA SHOE BOX FIXTURE KSF3 SERIES, 240V, SCWA BALLAST WITH NATURAL ALUMINUM FINISH AND TYPE III DISTRIBUTION OR APPROVED EQUAL.

E-12

REVISIONS NAME	DATE

ILLINOIS DEPARTMENT OF TRANSPORTATION

STAGE II CONSTRUCTION
LIGHTING PLAN 1
U.S. RTE. 20 @
SHALES PARKWAY AND BLUFF CITY BLVD.

SCALE: VERT. 1"=50'
HORIZ. 1"=50'
DATE 3/25/2008

DRAWN BY AC
CHECKED BY MEA/MJ

PLOT DATE = 3/25/2008
FILE NAME = c:\projects\d113703\sh_stage.dgn
PLOT SCALE = 185.8824 '/ IN.
USER NAME = gagilanobt

...\projects\d113703\sh_stage.dgn 3/25/2008 1:46:02 PM User=gagilanobt