PLOT DATE = 11/15/2007
FILE NAME = c:\projects\d113703\xs_us20_sh.dgn
PLOT SCALE = 10.0000 ' / IN.
USER NAME = abebawa

ORIGINAL SURVEY		BY	DATE
NOTE BOOK	SURVEYED		
	PLOTTED		
NO.	TEMPLATE		
	AREAS		
	AREAS CHECKED		

FINAL SURVEY		BY	DATE
NOTE BOOK	SURVEYED		
	PLOTTED		
NO.	TEMPLATE		
	AREAS		
	AREAS CHECKED		

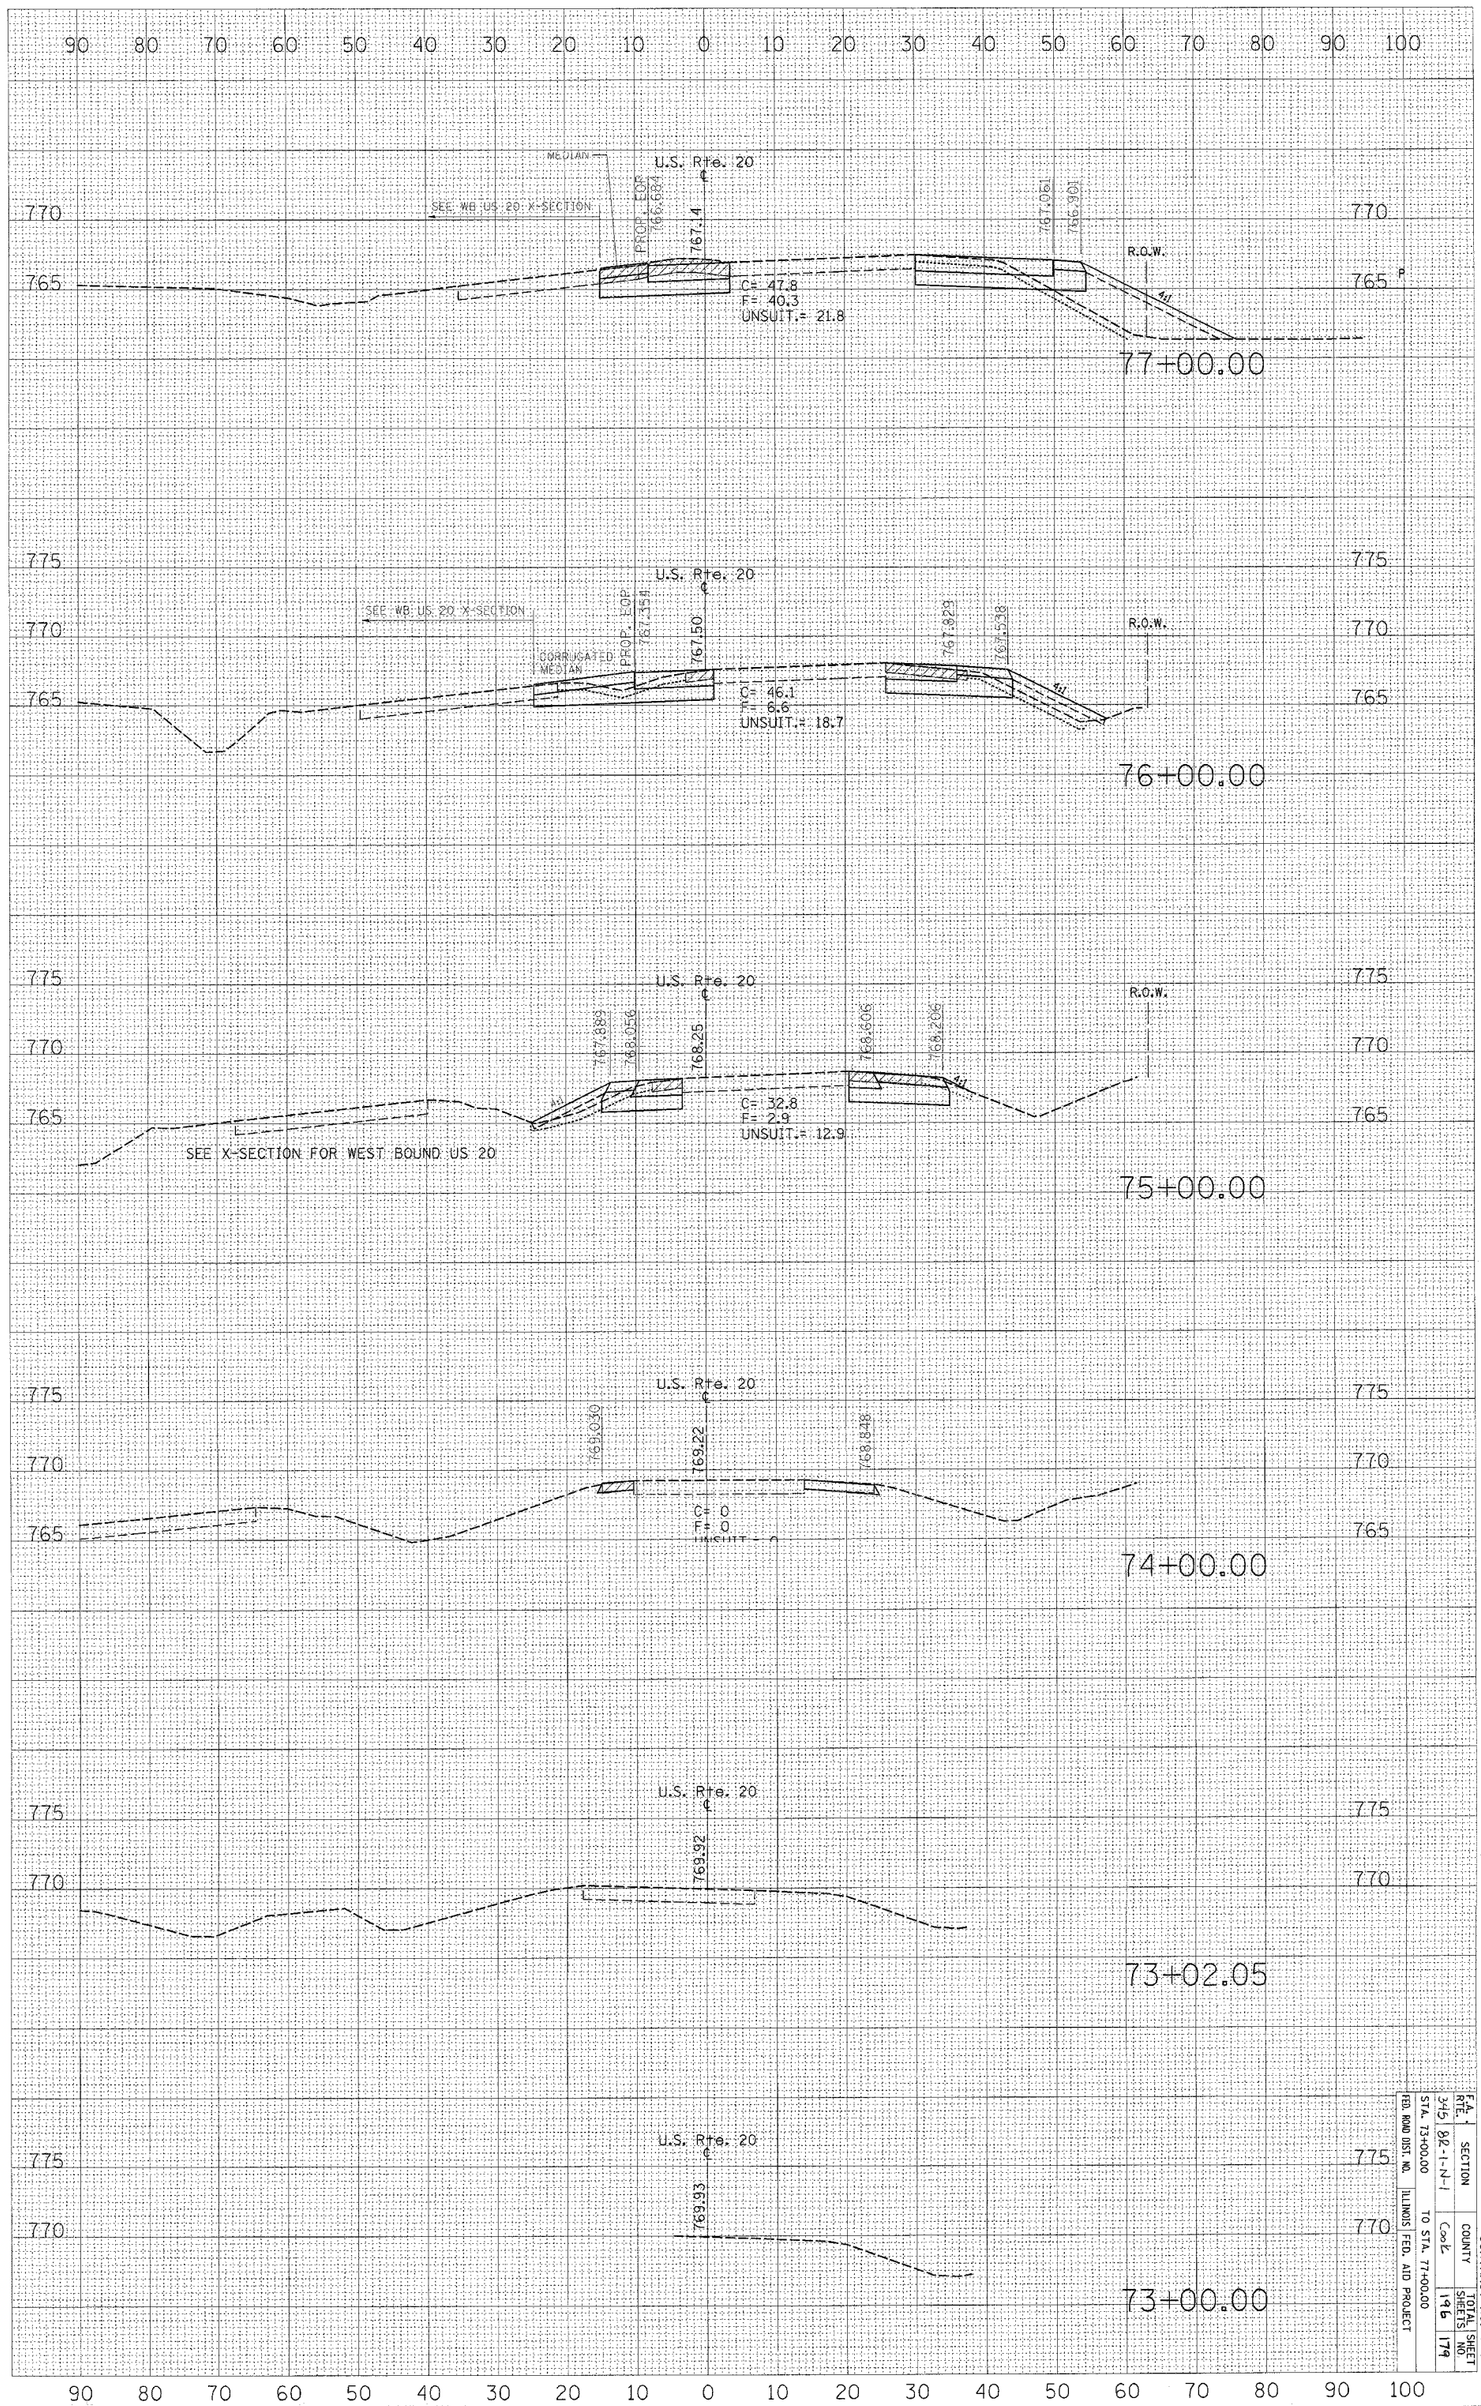

F.A.P. RTE.	SECTION
345	98-1-NJ

FED. ROAD DIST. NO.	ILLINOIS	FED. AID PROJECT

COUNTY	TOTAL SHEETS	SHEET NO.
Cook	196	179

STA. 73+00.00 TO STA. 77+00.00

CONTRACT NO. 62617