PLOT DATE = 11/15/2007
FILE NAME = c:\projects\d113703\xs_us20_sh.dgn
PLOT SCALE = 10.0000 ' / IN.
USER NAME = abebawa

ORIGINAL SURVEY		BY	DATE
NOTE BOOK	SURVEYED		
	PLOTTED		
	TEMPLATE		
	AREAS		
NO.	AREAS CHECKED		

FINAL SURVEY		BY	DATE
NOTE BOOK	SURVEYED		
	PLOTTED		
	TEMPLATE		
	AREAS		
NO.	AREAS CHECKED		

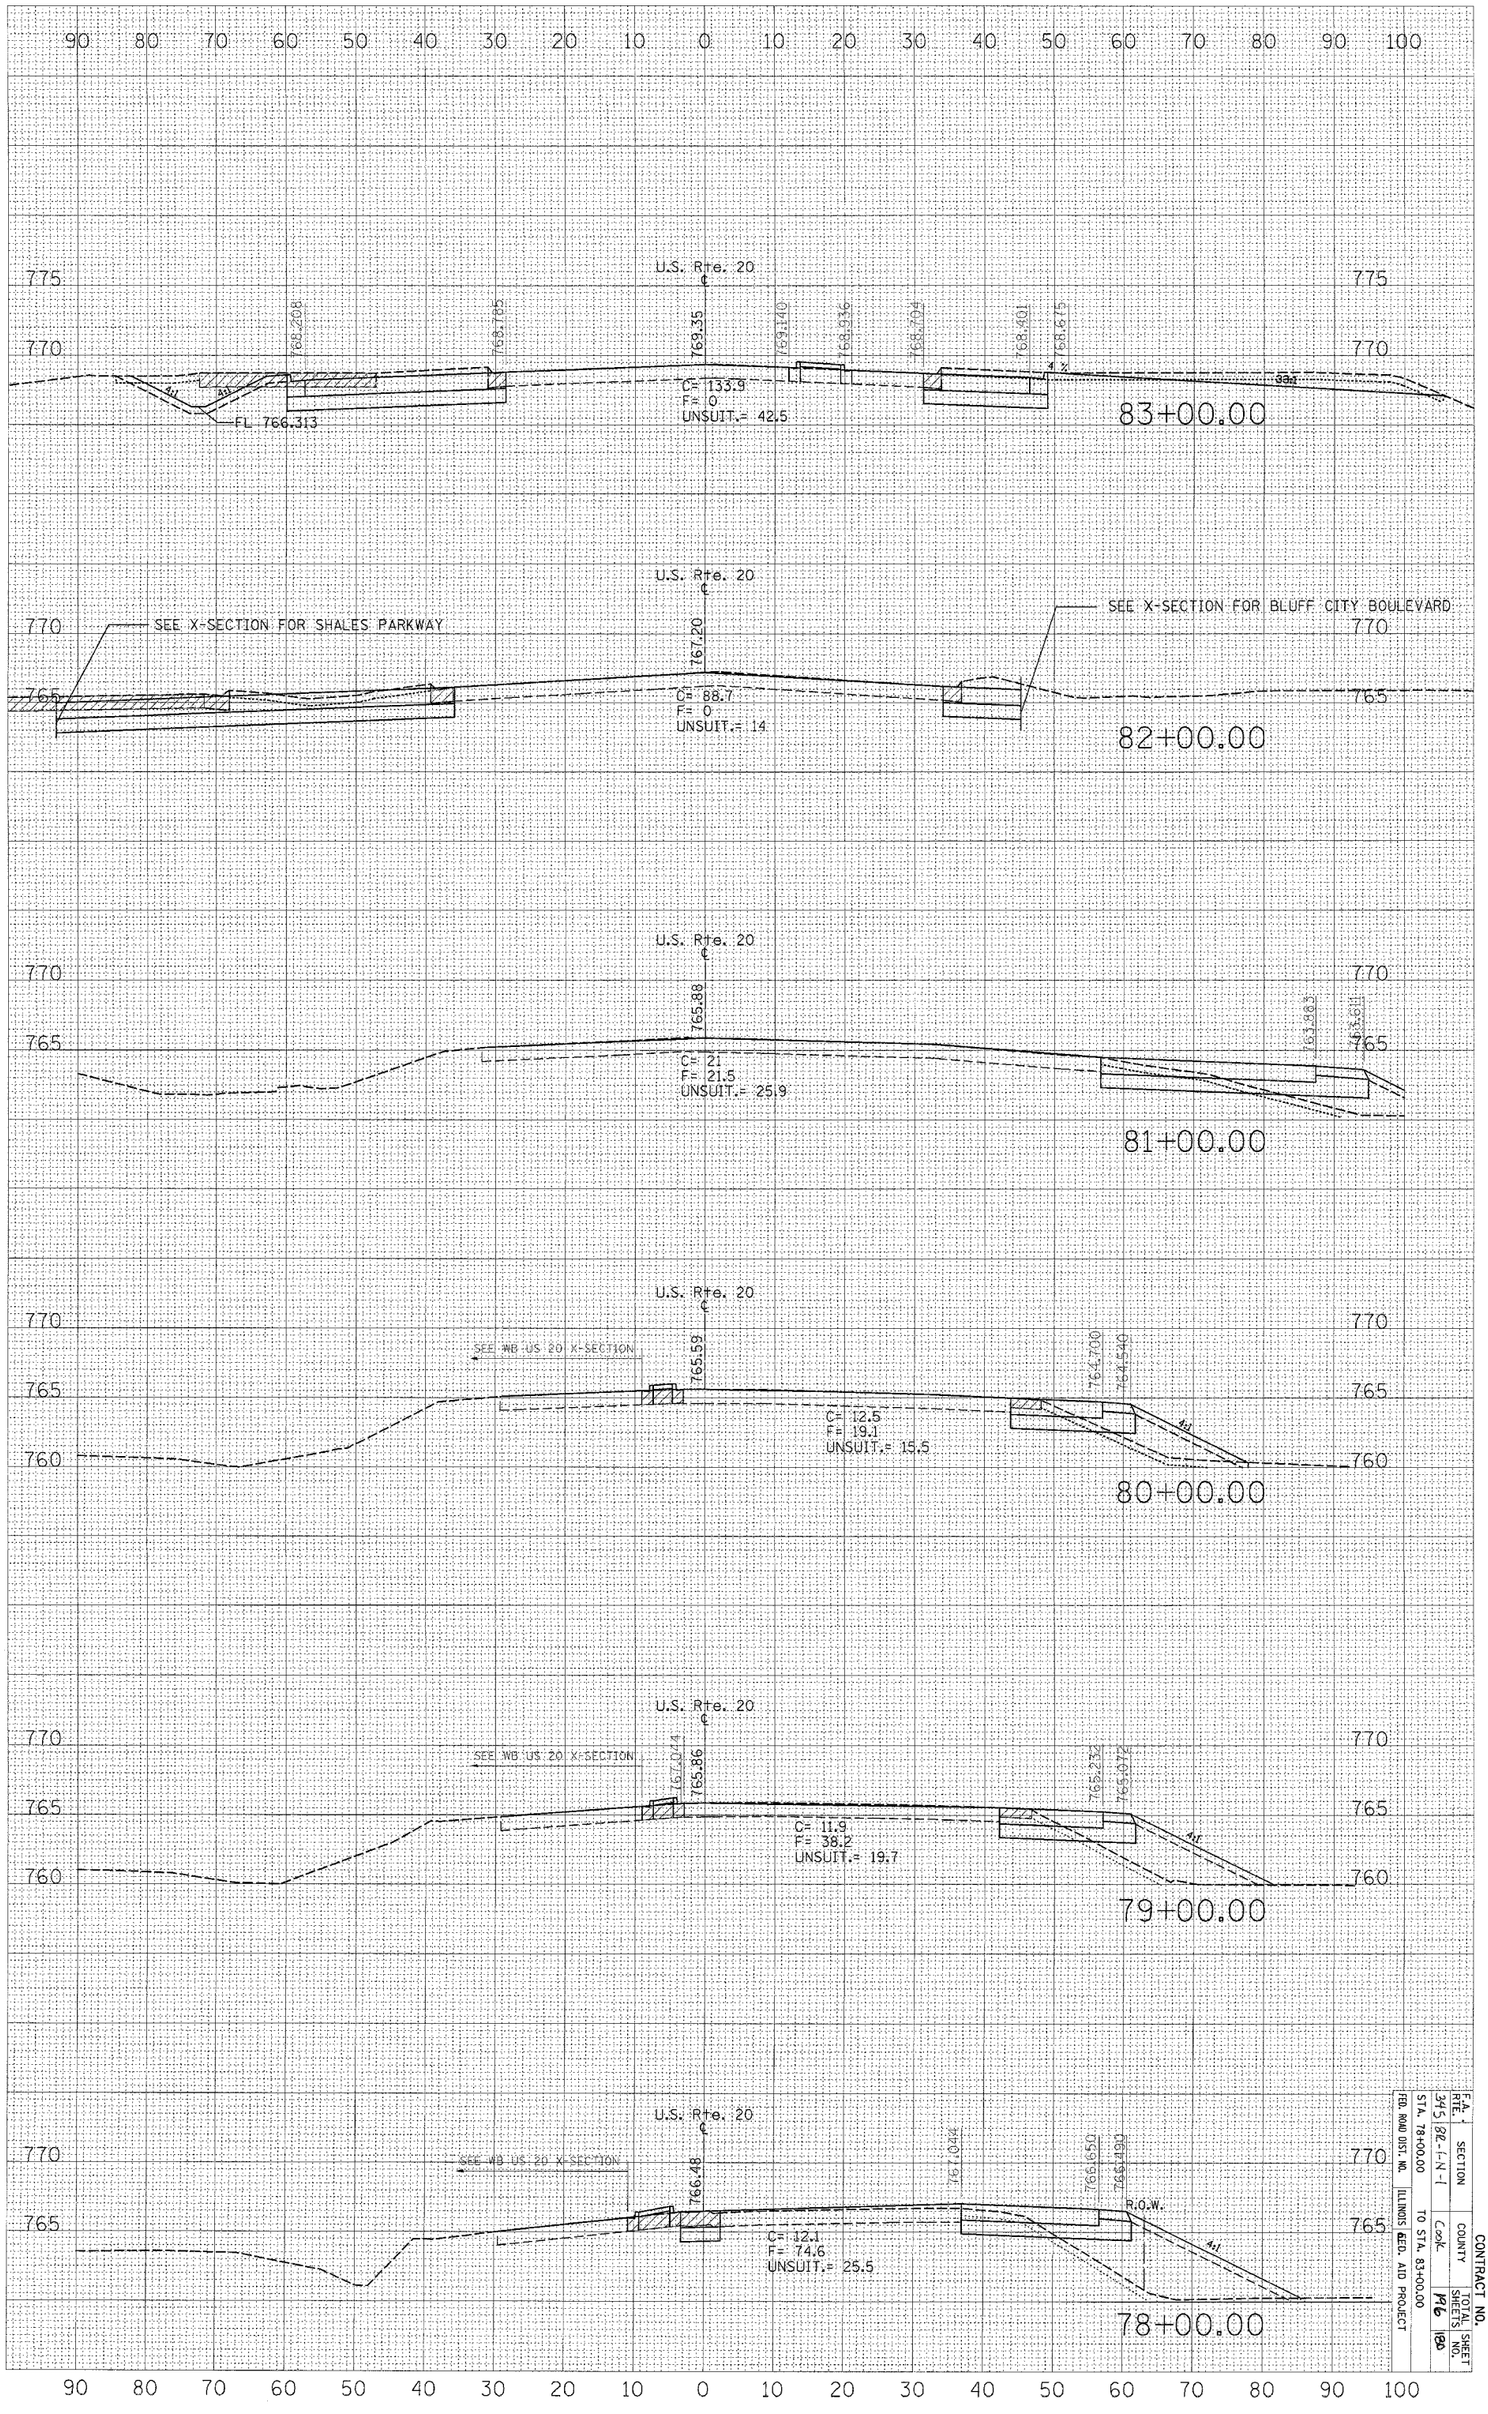

F.A. RTE.	SECTION	COUNTY	TOTAL SHEETS	SHEET NO.
345	82-1-N-1	Cook	196	180

STA. 78+00.00 TO STA. 83+00.00
FED. ROAD DIST. NO. ILLINOIS FED. AID PROJECT

CONTRACT NO.